F.A.I.	SECTION	COUNTY	TOTAL SHEETS	SHEET NO.
94/90	*	COOK	588	102
STA.	TO STA.			
FED. ROAD DIST. NO.	ILLINOIS	FED. AID PROJECT		

62303 * (2021-922 PT2 ETC 2324.6-1P) R-11

n:\660\acad\chl\19-street\660_19str02.dgn

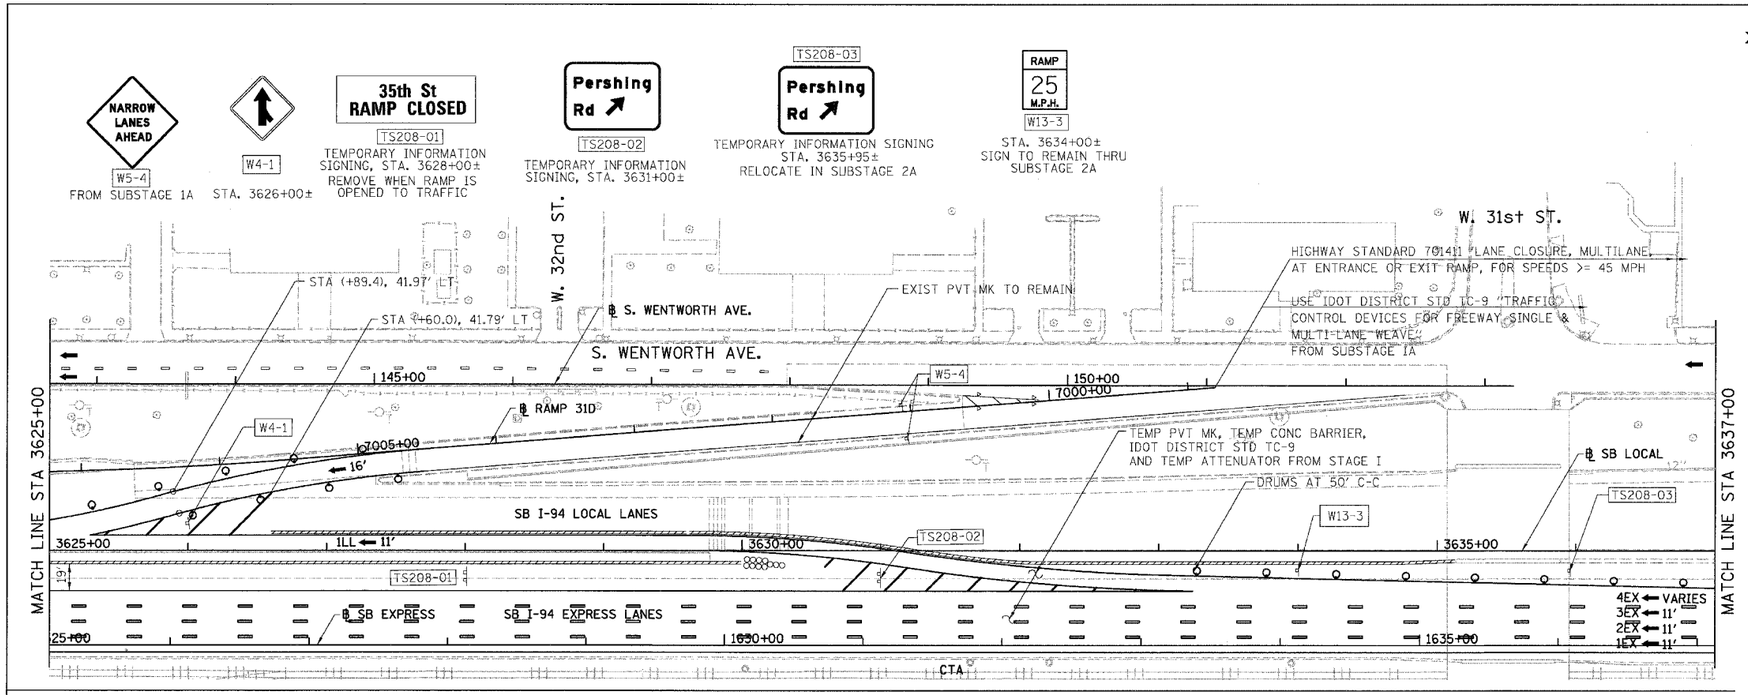

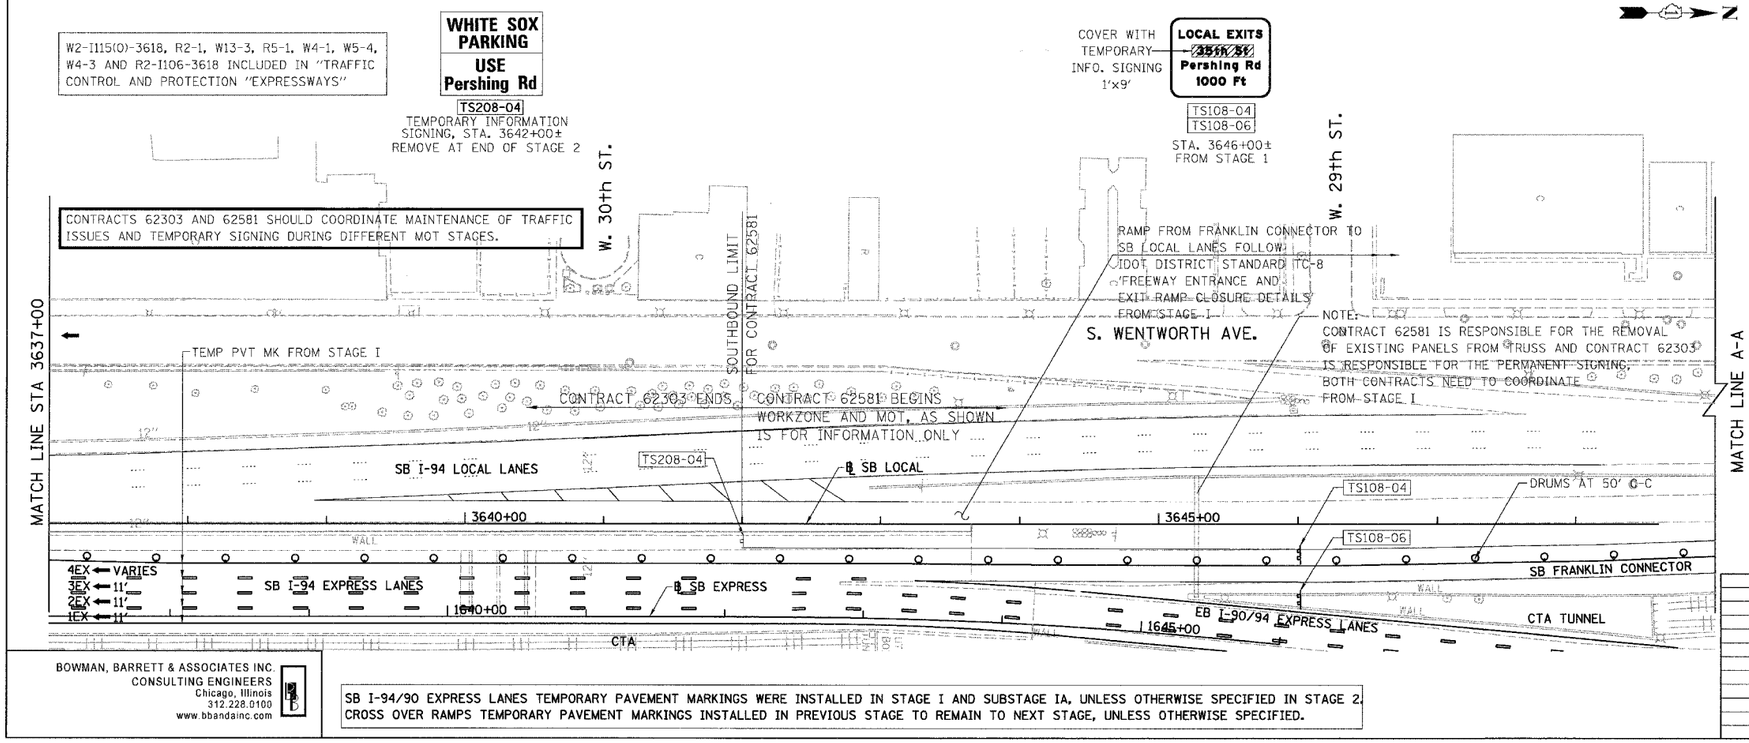

LEGEND:

- 1 ⇨ LANE NUMBER AND DIRECTION OF TRAFFIC
- WORK AREA
- TEMPORARY PAVEMENT
- IMPACT ATTENUATORS, TEMPORARY (NON-REDIRECTIVE), TEST LEVEL 3
- DRUM OR BARRICADE TYPE II WITH STEADY BURNING LIGHT
- BARRICADE TYPE III
- TEMPORARY CONCRETE BARRIER
- (1) LINE 4" (YELLOW EDGE)
- (2) LINE 4" (WHITE EDGE)
- (3) LINE 4" (SKIP DASH, 6' SKIP - 2' DASH, WHITE)
- (4) LINE 5" (SKIP DASH, 30' SKIP - 10' DASH, WHITE)
- (5) LINE 8" (WHITE GORE LINE)
- (6) LINE 8" (SKIP DASH, 12' SKIP - 3' DASH, WHITE)
- (7) LINE 12" (DIAGONAL, 30' C-C, WHITE)
- (8) LETTERS AND SYMBOLS
- ES-XXX-XX EXISTING OVERHEAD OR CANTILEVER SIGNS
- GS-XXX-XX EXISTING POST MOUNTED SIGNS
- TS-XXX-XX TEMPORARY SIGNS

+XX.XX STATION PROVIDED FROM THE ± SB I-90/94 EXPRESS LANES
(+XX.XX) STATION PROVIDED FROM THE ± SB I-90/94 LOCAL LANES

0 50' 100'

MOT-208

REVISIONS NAME	DATE

ILLINOIS DEPARTMENT OF TRANSPORTATION

F.A.I. 94/90 (DAN RYAN EXPRESSWAY)

GARFIELD BLVD TO 31ST STREET (SB LOCAL LANES)

SUGGESTED STAGES OF CONSTRUCTION AND TRAFFIC CONTROL STAGE 2

SCALE: 1"=50' DRAWN BY: RA

DATE: 06/09/06 CHECKED BY: RS

BOWMAN, BARRETT & ASSOCIATES INC.
CONSULTING ENGINEERS
Chicago, Illinois
312.228.0100
www.bbandainc.com

SB I-94/90 EXPRESS LANES TEMPORARY PAVEMENT MARKINGS WERE INSTALLED IN STAGE I AND SUBSTAGE IA, UNLESS OTHERWISE SPECIFIED IN STAGE 2. CROSS OVER RAMPS TEMPORARY PAVEMENT MARKINGS INSTALLED IN PREVIOUS STAGE TO REMAIN TO NEXT STAGE, UNLESS OTHERWISE SPECIFIED.

12/13/29 PM

6/8/2006