F.A.I.	SECTION	COUNTY	TOTAL SHEETS	SHEET NO.
94/90	*	COOK	588	401
STA.		TO STA.		
FED. ROAD DIST. NO.	ILLINOIS	FED. AID PROJECT		

62303 *(2021-922 PT2 ETC 2324.6-1P) R-11

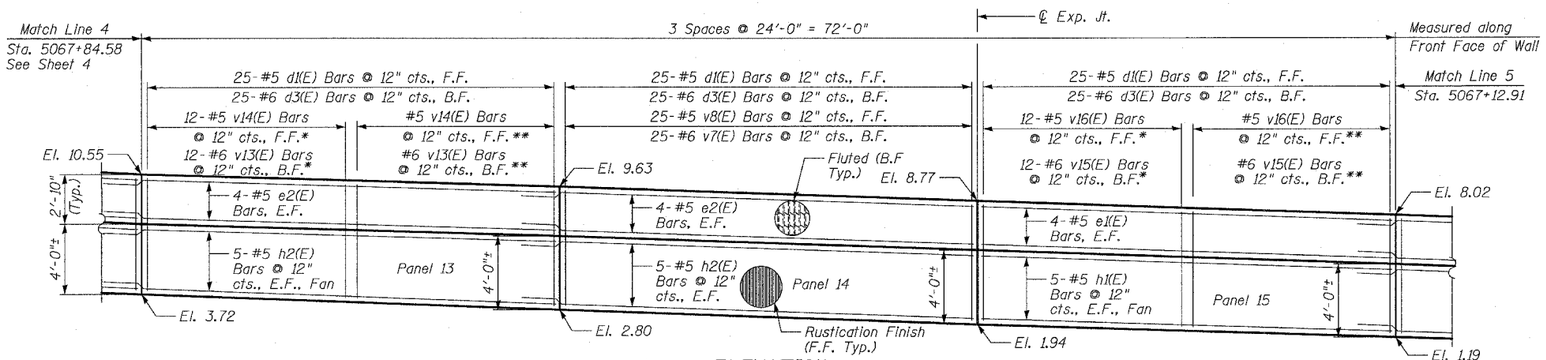

ELEVATION

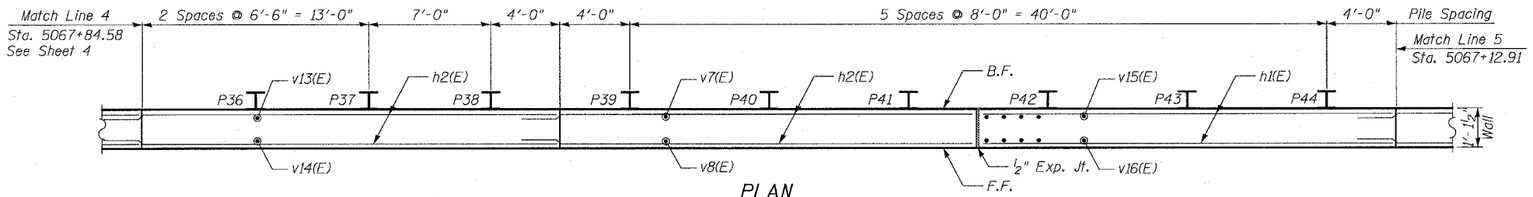

PLAN

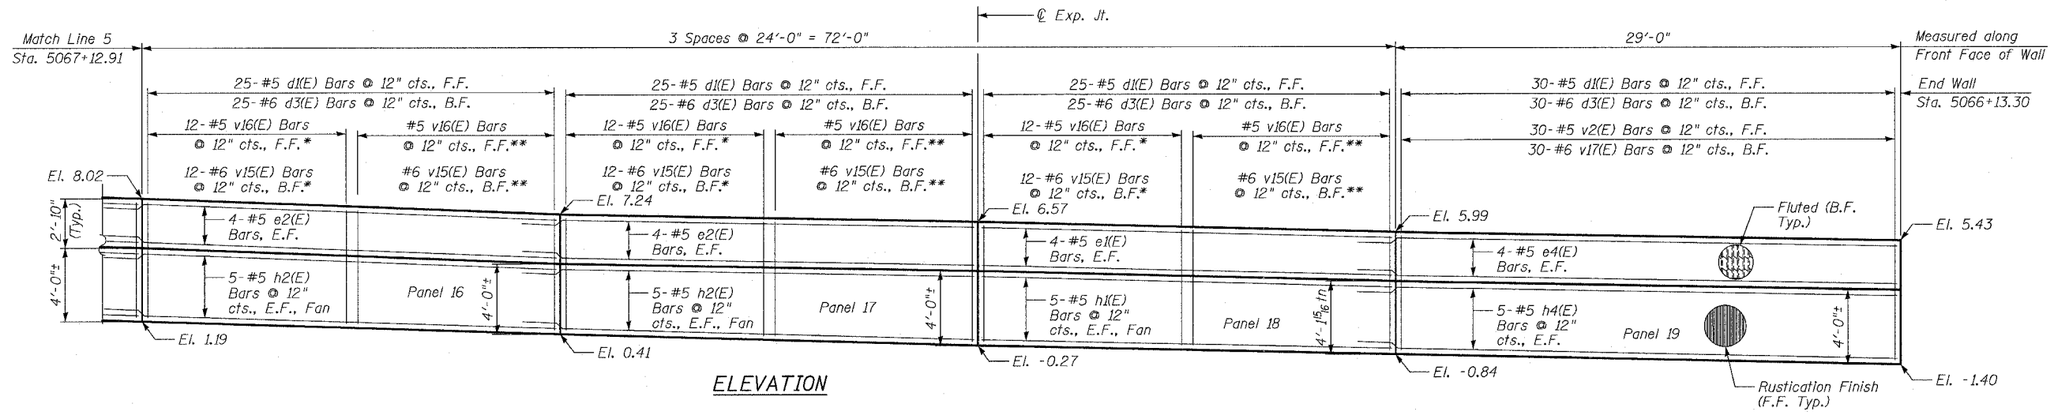

ELEVATION

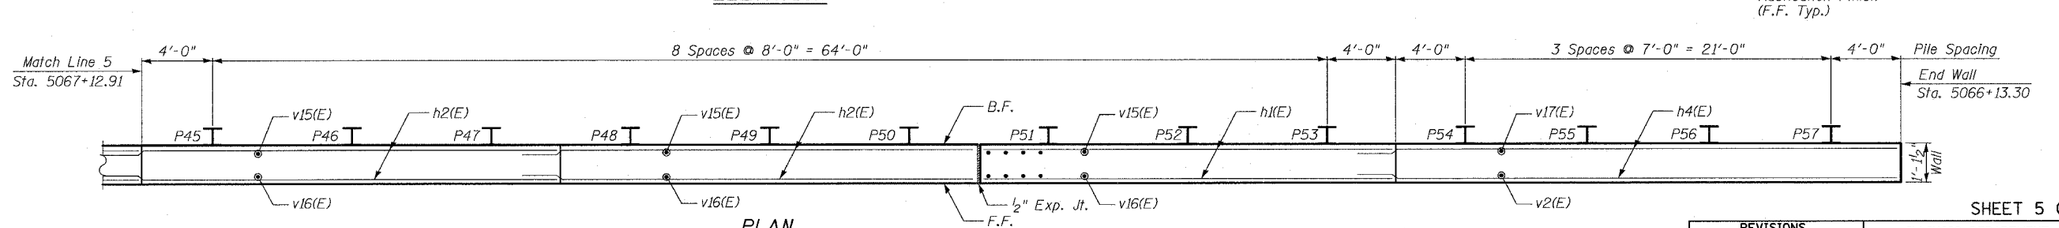

PLAN

BOWMAN, BARRETT & ASSOCIATES INC.
CONSULTING ENGINEERS
Chicago, Illinois
312.228.0100
www.bbandainc.com

NOTES:

1. Facing in Plan Views is scaled 1:2 on an X:Y scale to show reinforcement.
2. See Sheet 9 for reinforcing bar clearances.
3. Stations given are ℄ Ramp 47A.

F.F. - denotes Front Face
B.F. - denotes Back Face
E.F. - denotes Each Face

MIN BAR LAP

#5 - 2'-2"
#6 - 2'-7"

* Order bars full length and cut as indicated in cutting diagram.

** Remaining Bars from Cutting Diagram

SHEET 5 OF 15

REVISIONS NAME	DATE
REVISED	6/21/06

ILLINOIS DEPARTMENT OF TRANSPORTATION

F.A.I. 94/90 (DAN RYAN EXPRESSWAY)
GARFIELD BLVD TO 31ST STREET (SB LOCAL LANES)

RETAINING WALL S-47N-R
WALL DETAILS 3

SCALE: NTS
DRAWN BY: LAM
DATE: JUNE 9, 2006
CHECKED BY: BLU

N:\660cad\CIVIL\SHEET WALL\660_95RWRS47NR_03.dgn
1:09:22 PM
6/23/2006