CONTRACT NO. 64A46

F.A.P RTE.	SECTION	COUNTY	TOTAL SHEETS	SHEET NO.
599	(26-15D)M	ROCK ISLAND	116	28
STA.		TO STA.		
FED. ROAD DIST. NO.	ILLINOIS	FED. AID PROJECT		

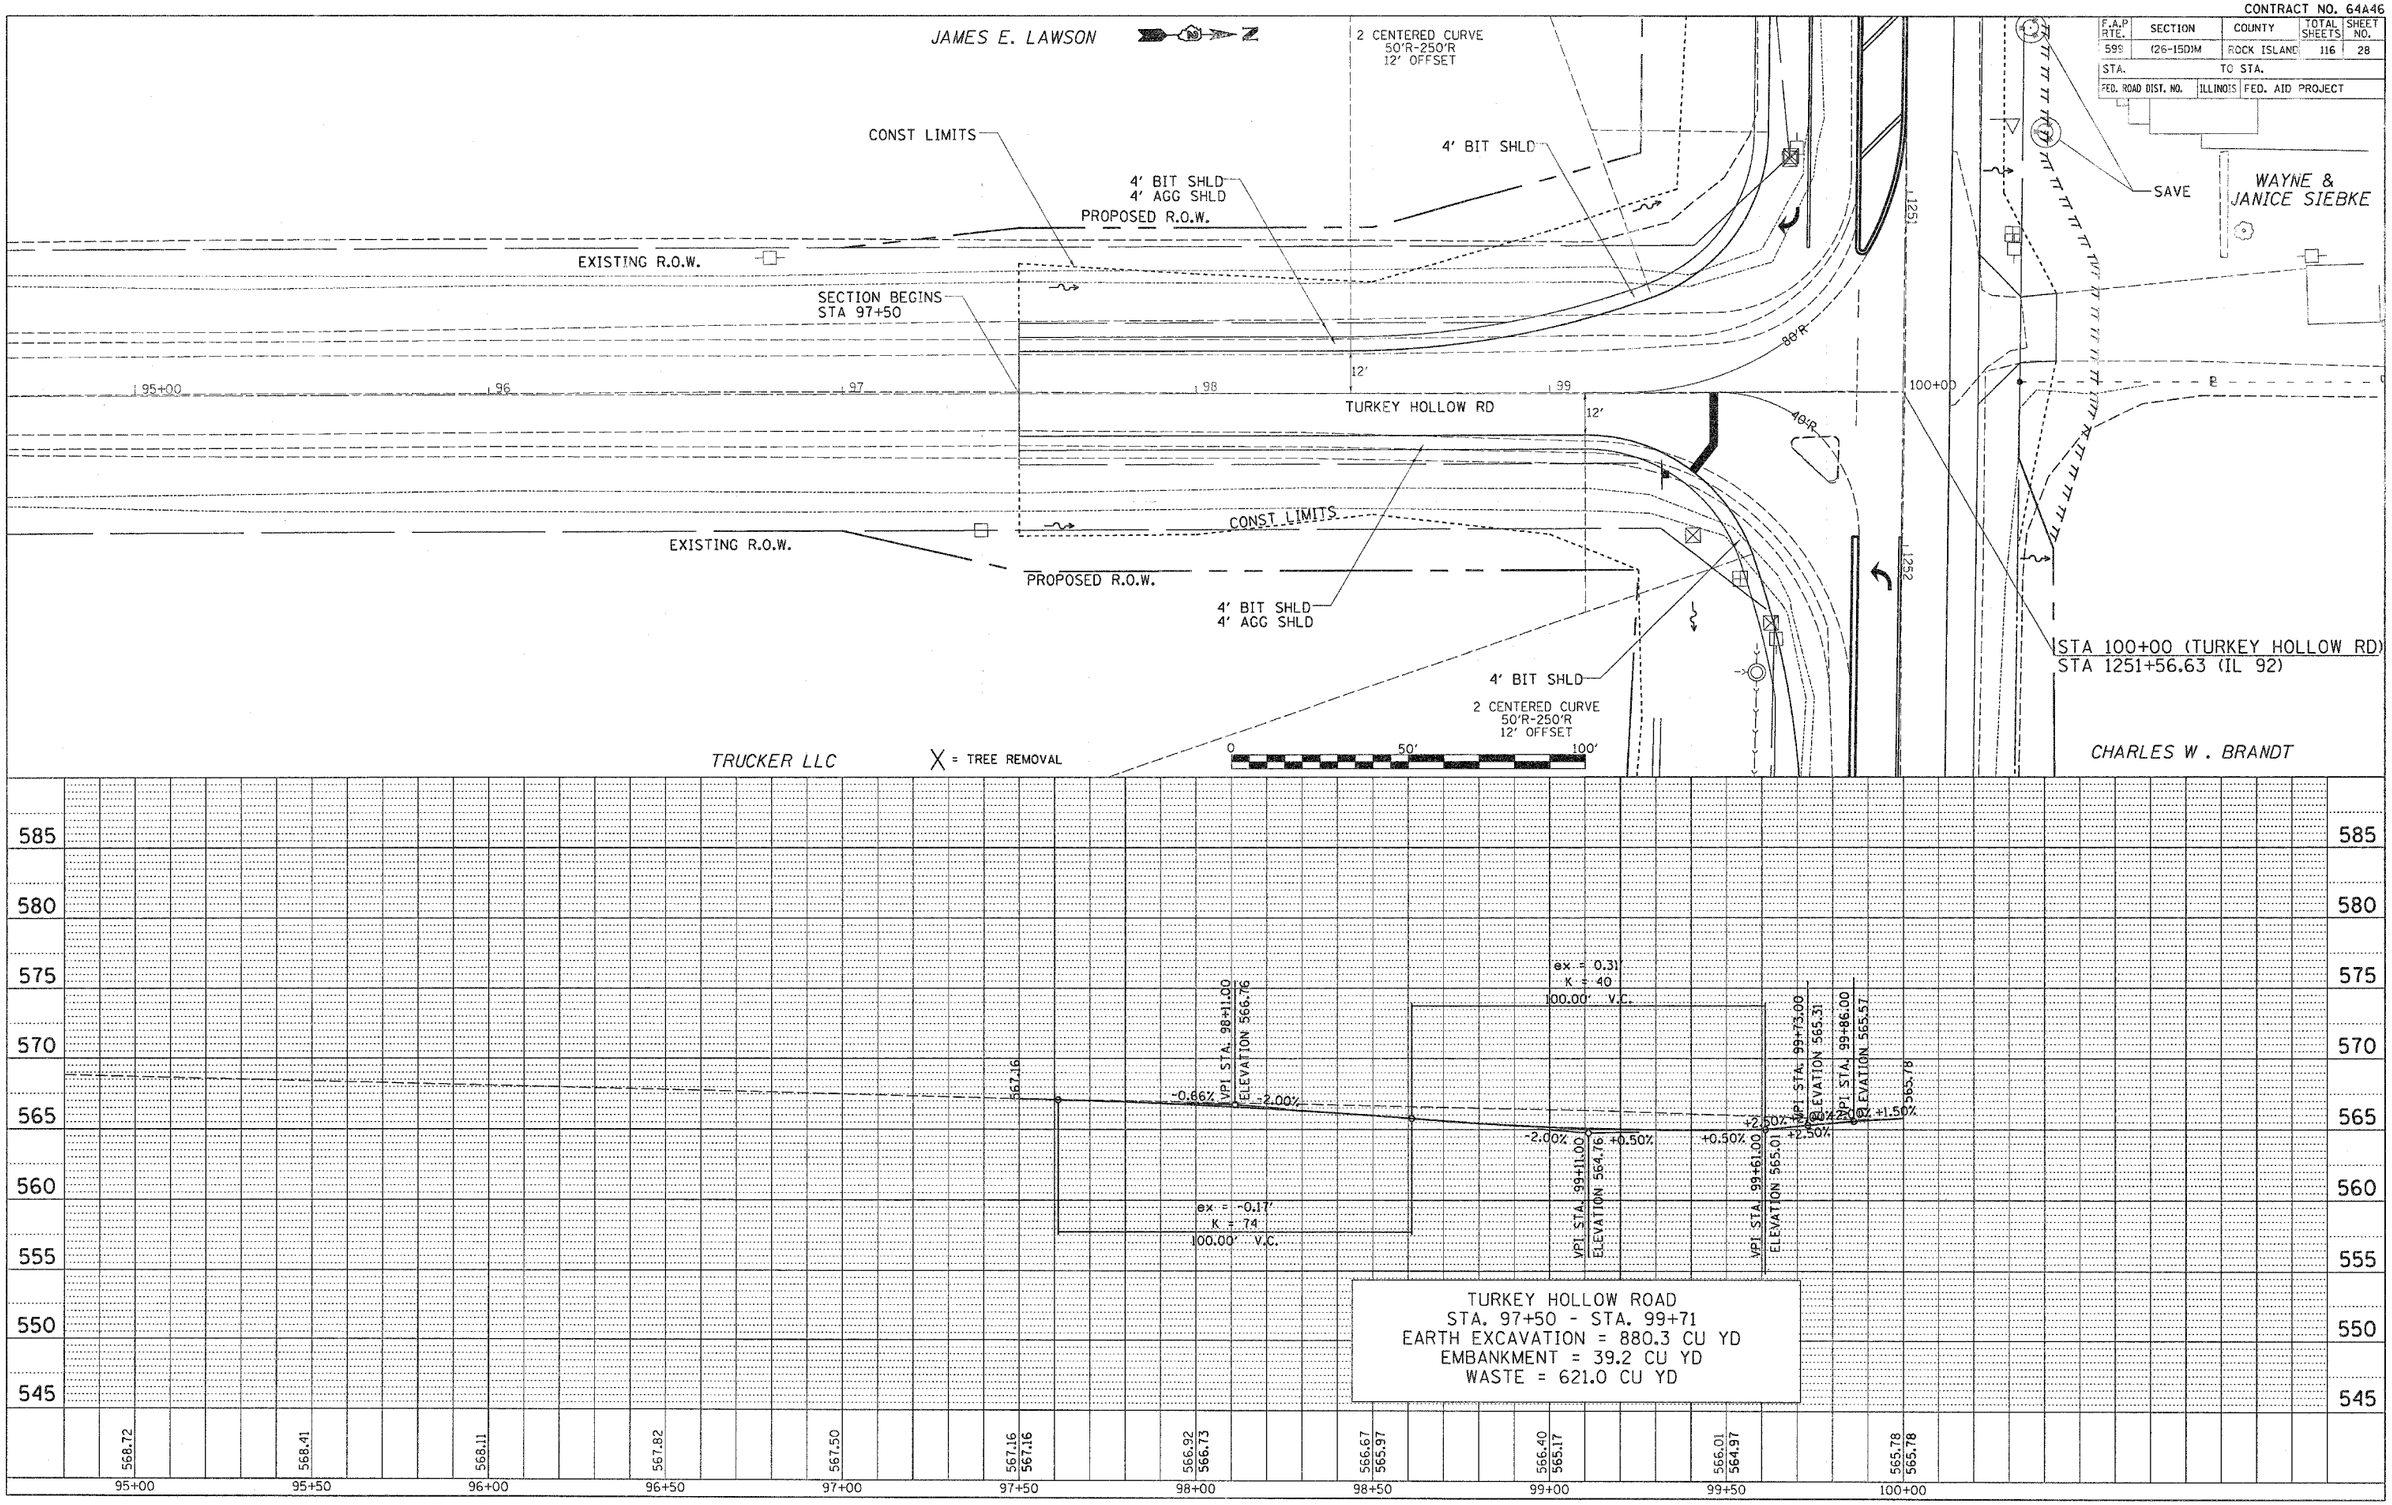

TURKEY HOLLOW ROAD
STA. 97+50 - STA. 99+71
EARTH EXCAVATION = 880.3 CU YD
EMBANKMENT = 39.2 CU YD
WASTE = 621.0 CU YD

PLAN
NOTE BOOK NO.
SURVEYED
PLOTTED
ALIGNMENT CHECKED
RT. OF WAY CHECKED
CADD FILE NAME
BY
DATE

PROFILE
NOTE BOOK NO.
SURVEYED
PLOTTED
GRADES CHECKED
B.M. NOTED
STRUCTURE NOTATNS CHKD
BY
DATE

PLOT DATE = Wed Jun 21 13:03:18 2006
FILE NAME = c:\projects\p209704\s09704plnl.dgn
PLOT SCALE = 20.0000 ' / IN.

TURKEY HOLLOW RD