CONTRACT NO. 64A46

F.A.P RTE.	SECTION	COUNTY	TOTAL SHEETS	SHEET NO.
599	(26-15D)M	ROCK ISLAND	116	30
STA.		TO STA.		
FED. ROAD DIST. NO.	ILLINOIS	FED. AID PROJECT		

DRAINAGE DETAILS

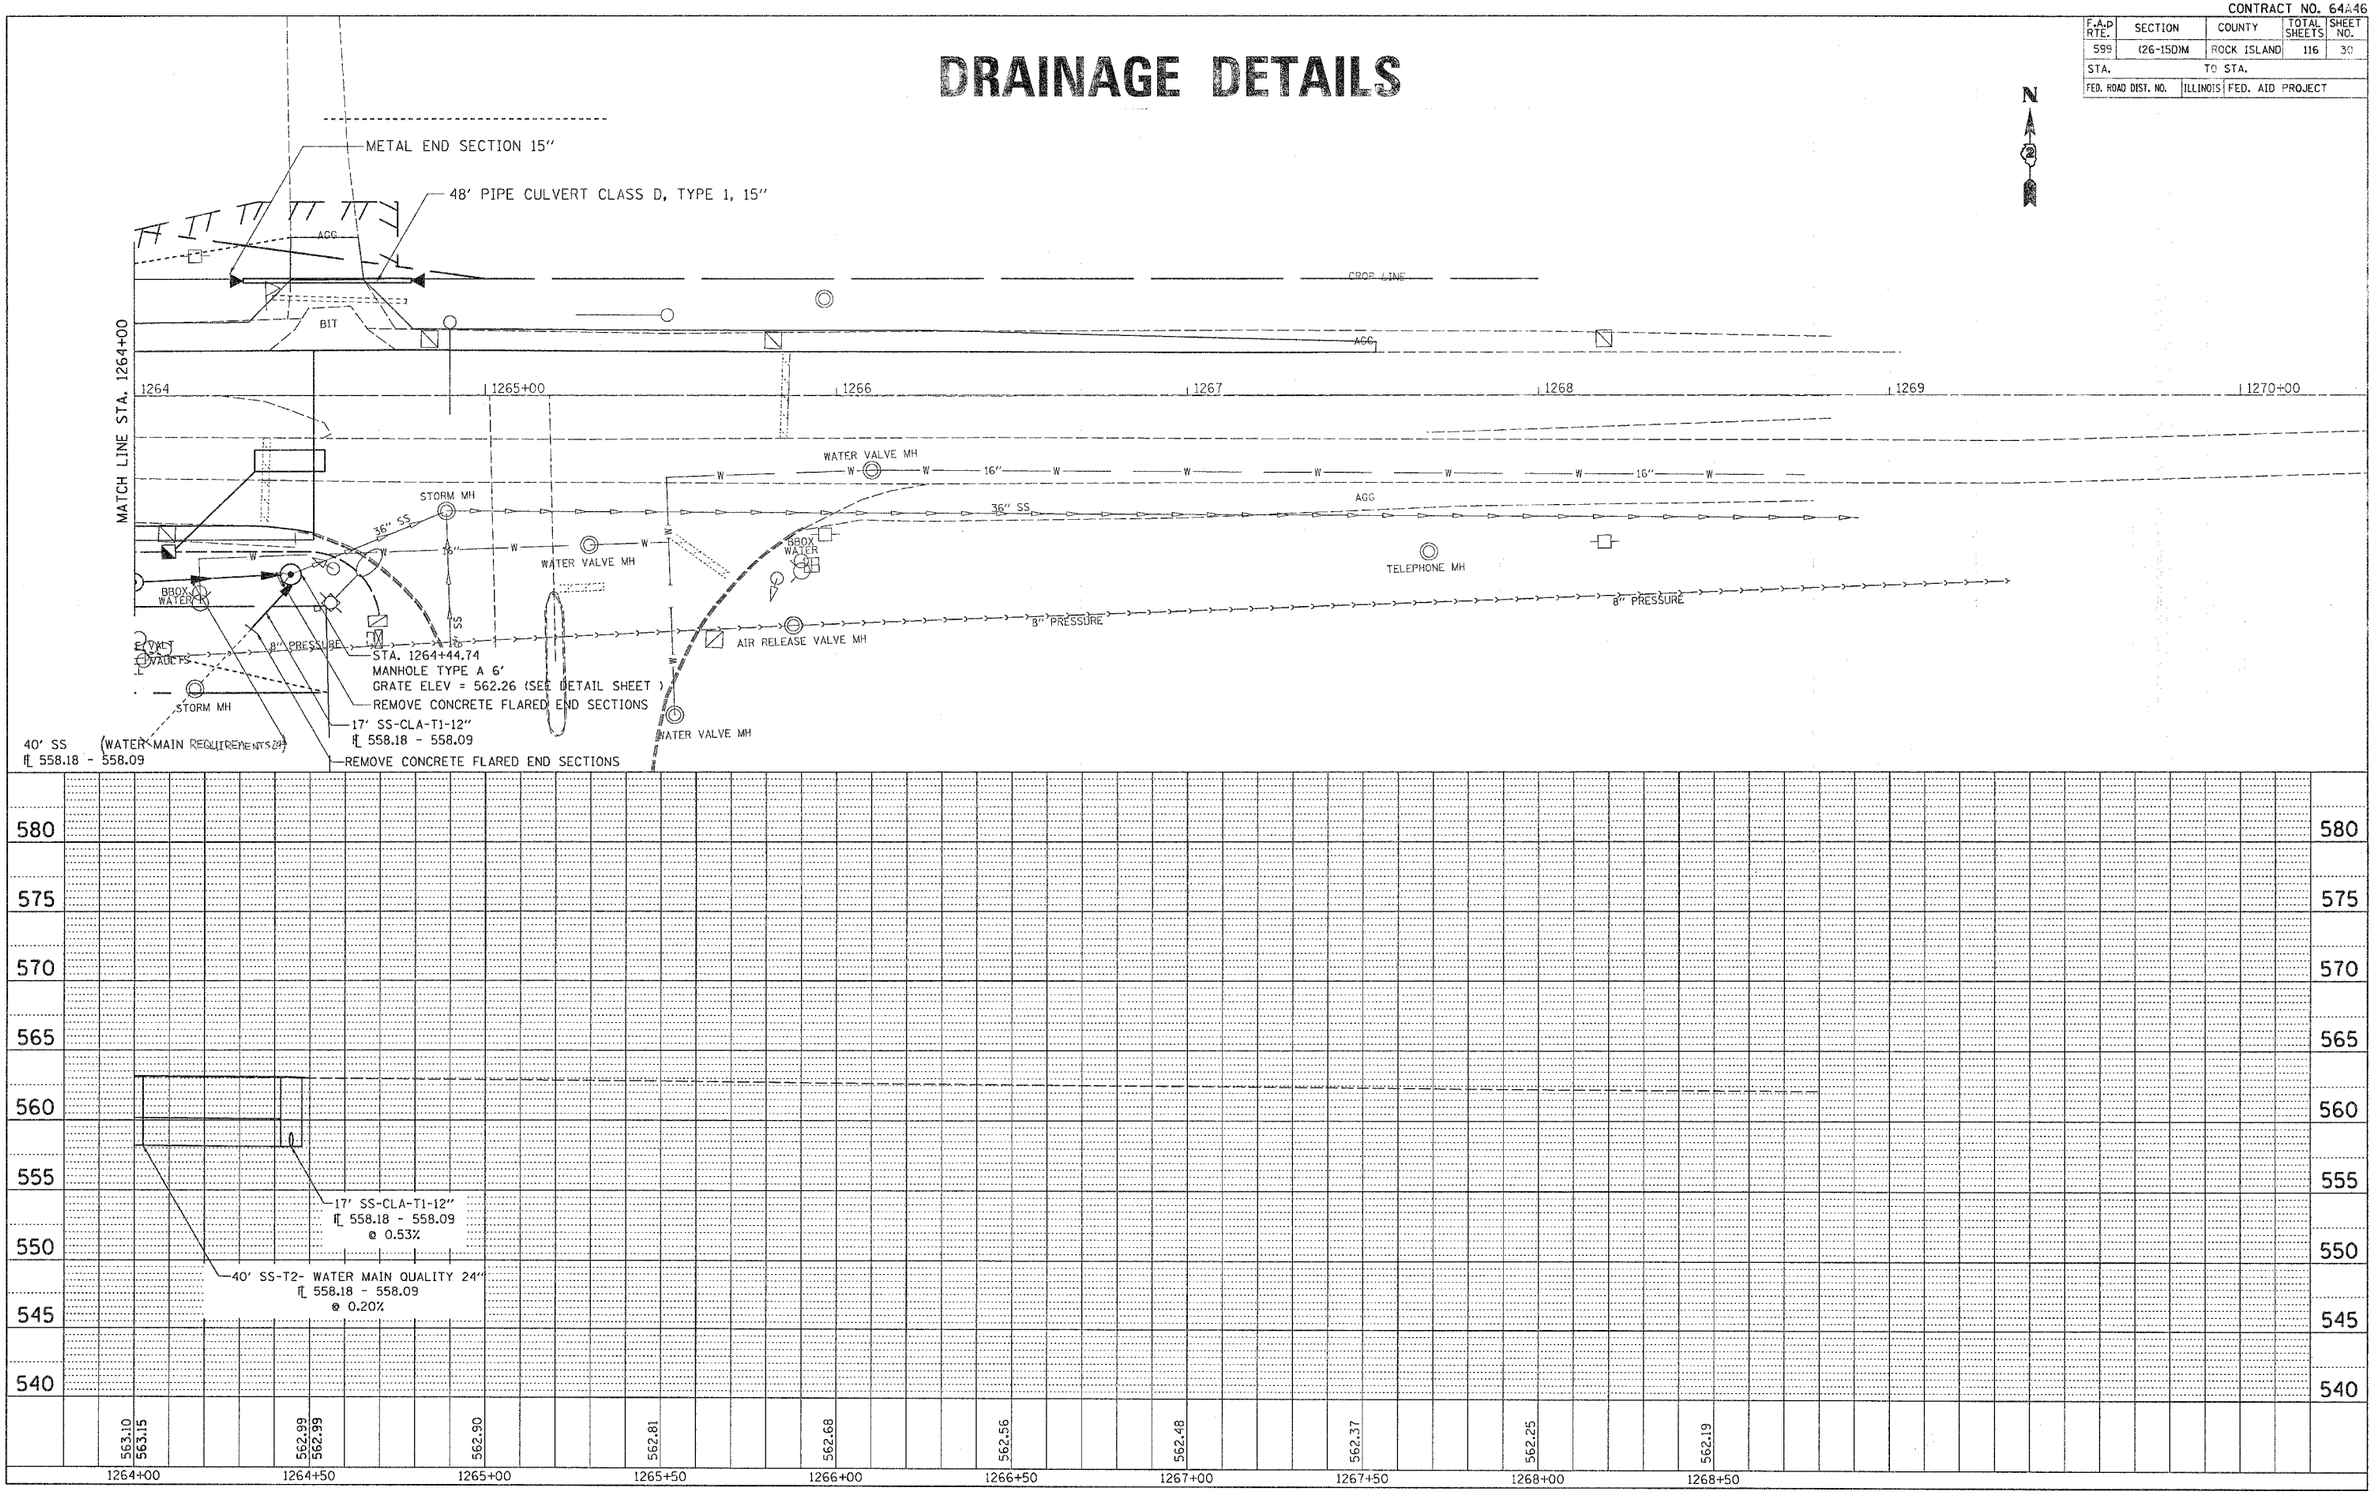

PLAN: NOTE BOOK NO. — SURVEYED — PLOTTED — ALIGNMENT CHECKED — RT. OF WAY CHECKED — CADD FILE NAME — BY — DATE

PROFILE: NOTE BOOK NO. — SURVEYED — PLOTTED — GRADES CHECKED — B.M. NOTED — STRUCTURE NOTATIONS CHKD — BY — DATE

PLOT DATE = Wed Jun 21 13:03:17 2006
FILE NAME = c:\projects\p209704\s09704plnl.dgn
PLOT SCALE = 20.0000 ' / IN.

DRAINAGE DETAILS