FAU	SECTION	COUNTY	TOTAL SHEETS	SHEET NO.
2647	99-00142-07-WR	LAKE	256	70

CONTRACT NO: 83815

FED. ROAD DIST. NO. 1 | ILLINOIS | FED. AID PROJECT

* 42" JAWA TRANSMISSION LINE PROFILE IS BASED OFF THE CAMP DRESSER & MCKEE INC. 1990 CONTRACT 90-05 PLAN SET. CONTRACTOR TO COORDINATE ALL ACTIVITES NEAR THE UTILITY WITH THE JAWA REPRESENTATIVE AND PRIOR TO ANY EXCAVATION IN THE AREA OF THE UTILITY.

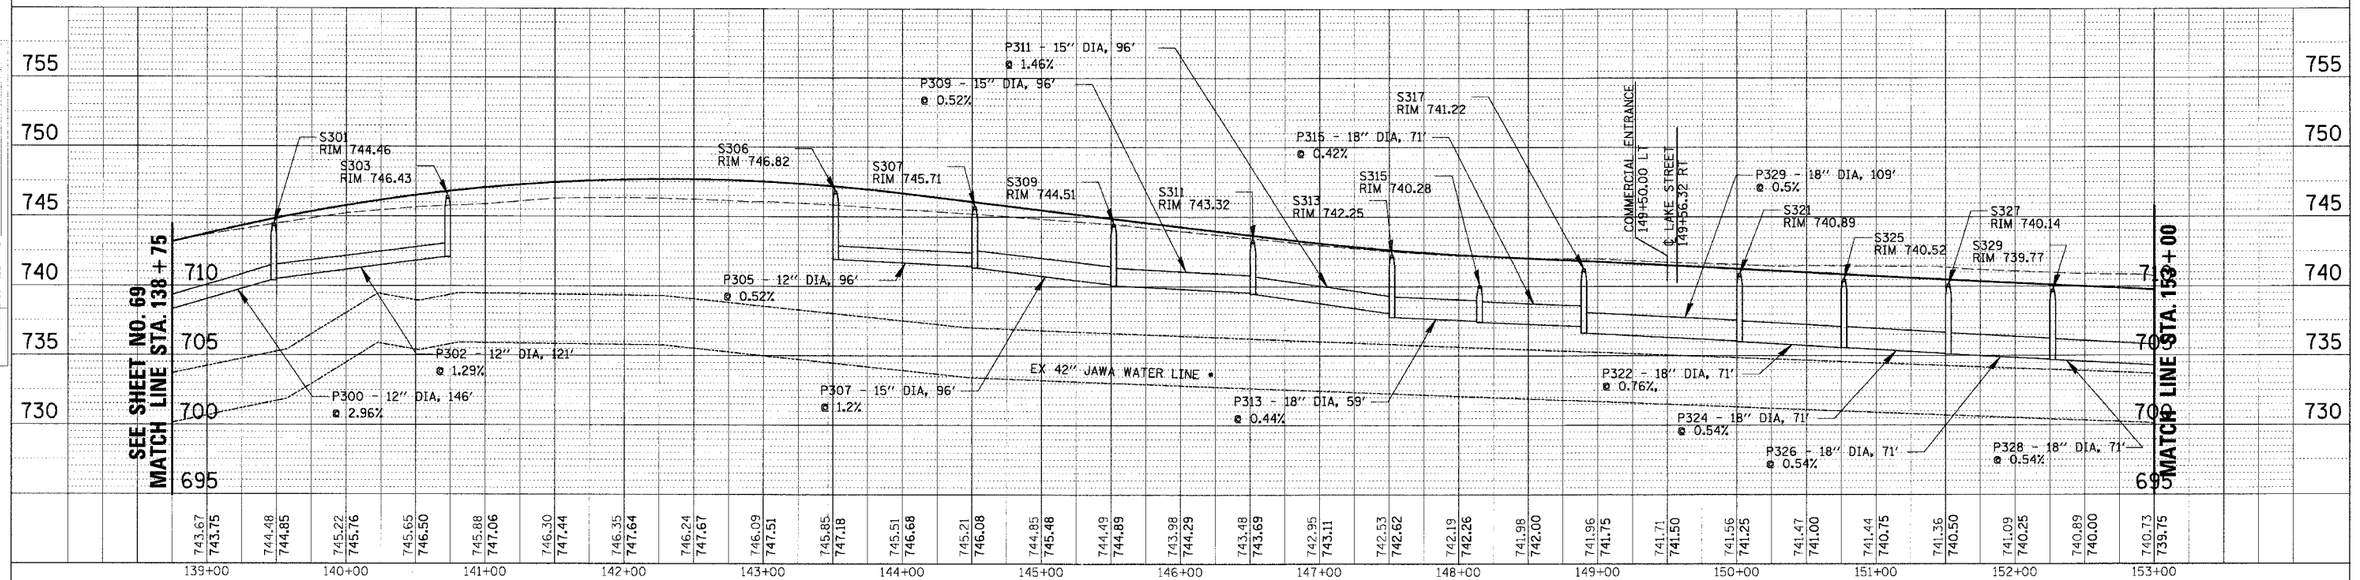

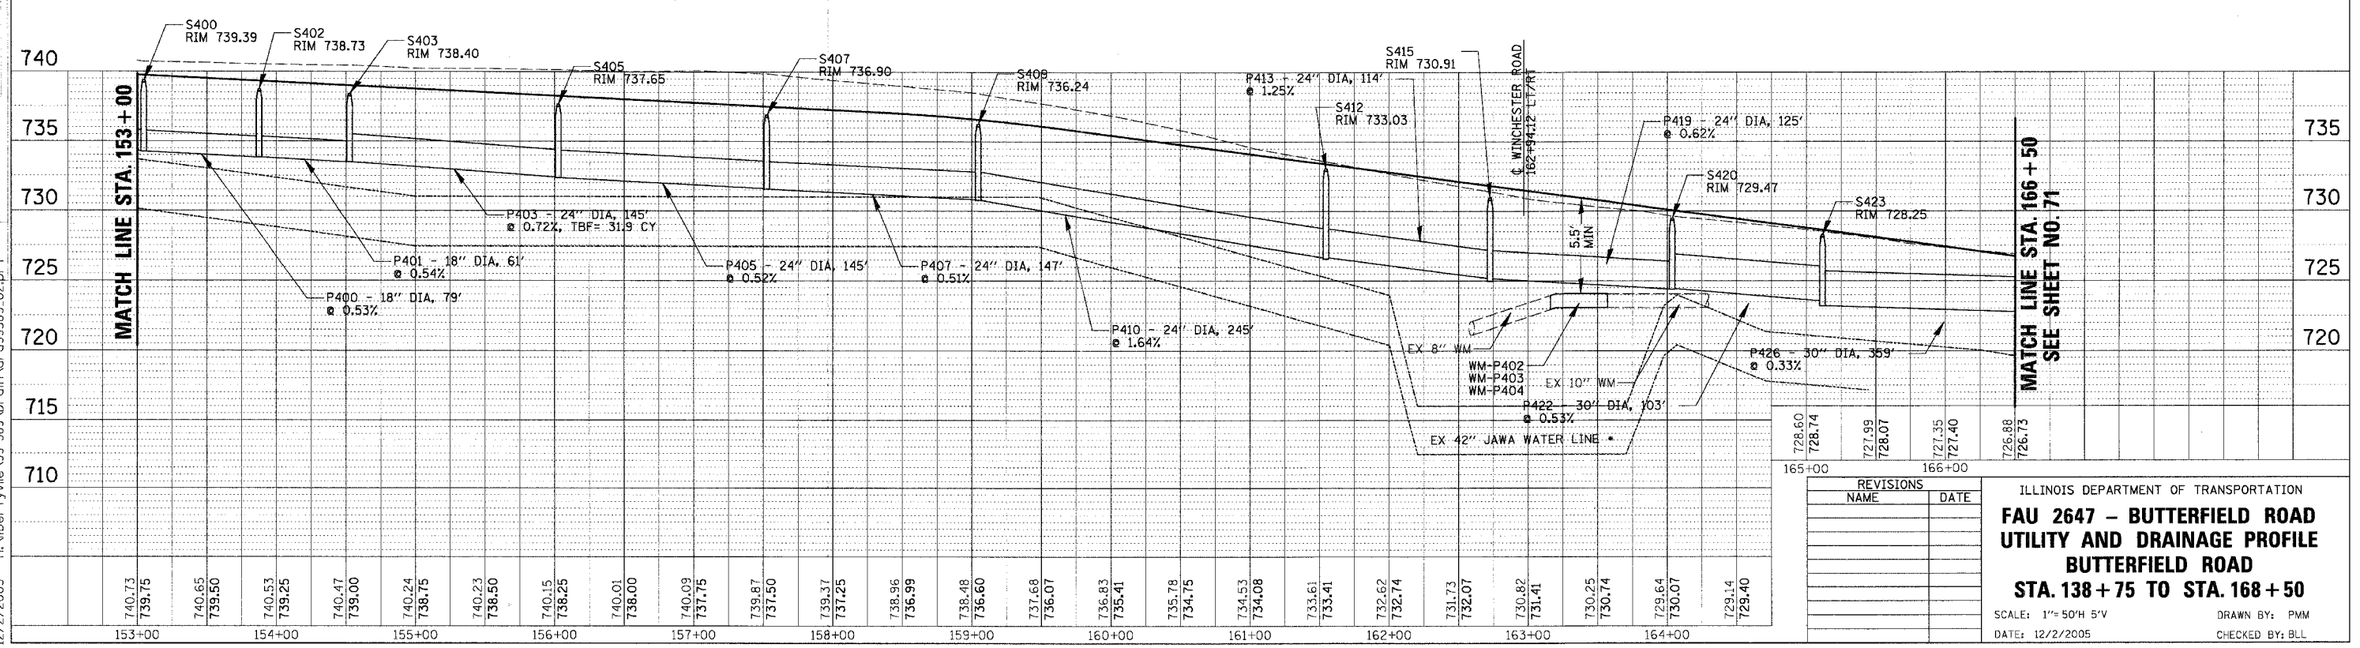

REVISIONS	
NAME	DATE

ILLINOIS DEPARTMENT OF TRANSPORTATION

FAU 2647 – BUTTERFIELD ROAD UTILITY AND DRAINAGE PROFILE BUTTERFIELD ROAD STA. 138+75 TO STA. 168+50

SCALE: 1"= 50'H 5'V | DRAWN BY: PWM

DATE: 12/2/2005 | CHECKED BY: BLL

N:\LIBERTYVILLE \99-389\Civil\99389.TBL
12/2/2005 15:0
n:\liberty\ville \99-389 \Draw\dgn\dgn99389_02.dgn