F.A.P. RTE.	SECTION	COUNTY	TOTAL SHEETS	SHEET NO.
816	6RS-1 & (6BR)BR	DOUGLAS	176	95
STA.	TO STA.			
FED. ROAD DIST. NO.	ILLINOIS	FED. AID PROJECT		

CONTRACT NO. 90711 SHEET NO. I2 OF 3 SHEETS

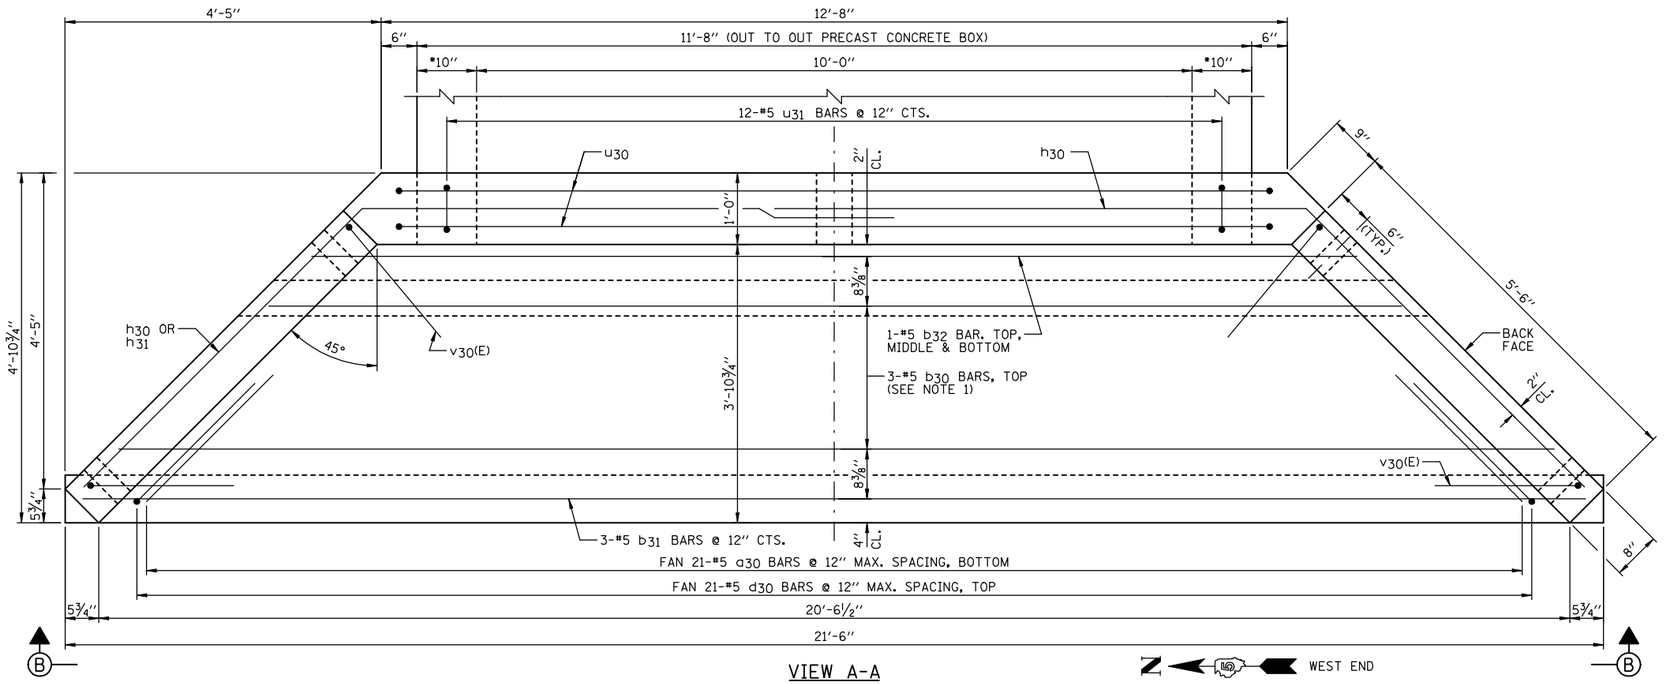

VIEW A-A

* CONFIRM WALL THICKNESS WITH PRECASTER

WEST END

EAST END

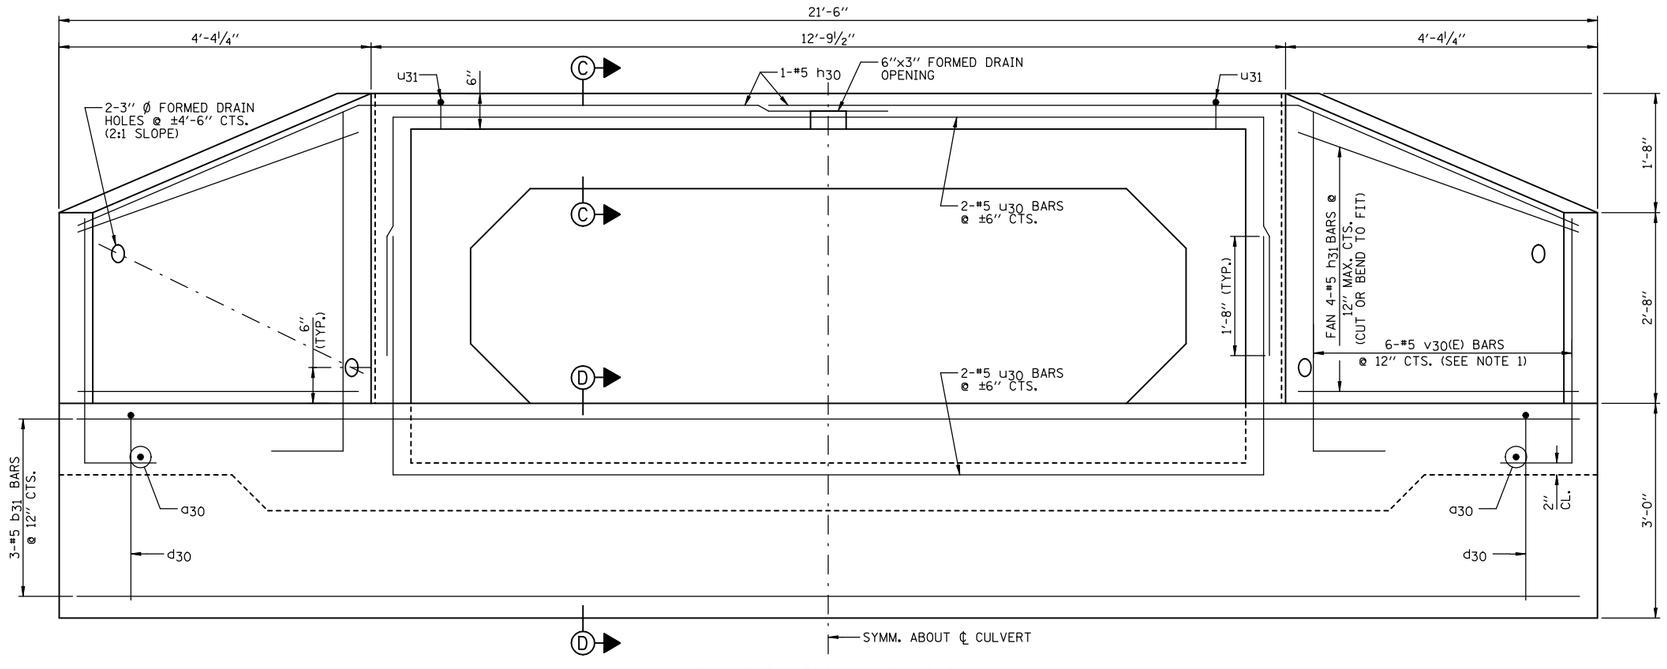

END ELEVATION (VIEW B-B)

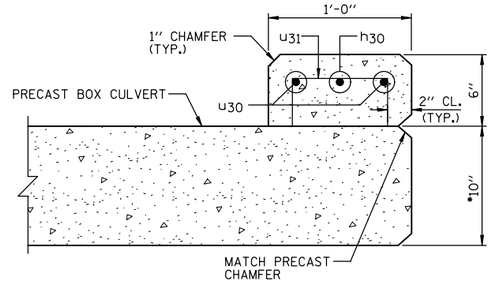

SECTION C-C

* CONFIRM SLAB THICKNESS WITH PRECASTER

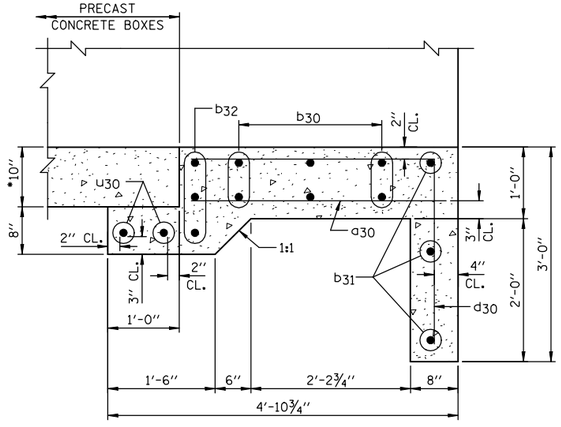

SECTION D-D

* CONFIRM SLAB THICKNESS WITH PRECASTER

NOTES:

1.) ORDER b30 & v30(E) BARS FULL LENGTH. CUT ACCORDING TO BAR CUTTING DIAGRAM ON SHEET I1. USE REMAINDER OF b30 BARS IN BOTTOM OF SLAB & REMAINDER OF v30(E) BARS IN OPPOSITE WINGWALL.
2.) MINIMUM BAR LAP: #5 = 1'-8"
3.) WORK THIS SHEET WITH SHEET I1.
4.) FOR LOCATION OF VIEW A-A SEE SHEET I1.

REVISIONS NAME	DATE

ILLINOIS DEPARTMENT OF TRANSPORTATION

CULVERT #9 REPLACEMENT

(STA. 335+97.81)
FAP ROUTE 816
ATWOOD-ARTHUR RD
SECTION 6RS-1 & (6BR)BR
DOUGLAS COUNTY

PR. STR. 021-8049 DRAWN BY: DJM

DATE: 11/24/03 CHECKED BY: MSW