CONTRACT NO. 90711

F.A. RTE.	SECTION	COUNTY	TOTAL SHEETS	SHEET NO.
816	6 RS-1 & (6BR)BR	DOUGLAS	176	130
STA. 144+12.50		TO STA. 144+12.50		
FED. ROAD DIST. NO.	ILLINOIS	FED. AID PROJECT		

UTILITY LOCATIONS SHOWN ON THE CROSS SECTIONS ARE BASED UPON APPROXIMATE DEPTHS SUPPLIED BY THE UTILITY COMPANY. THE CONTRACTOR SHALL VERIFY UTILITY LOCATIONS WHERE CONFLICTS ARE POSSIBLE.

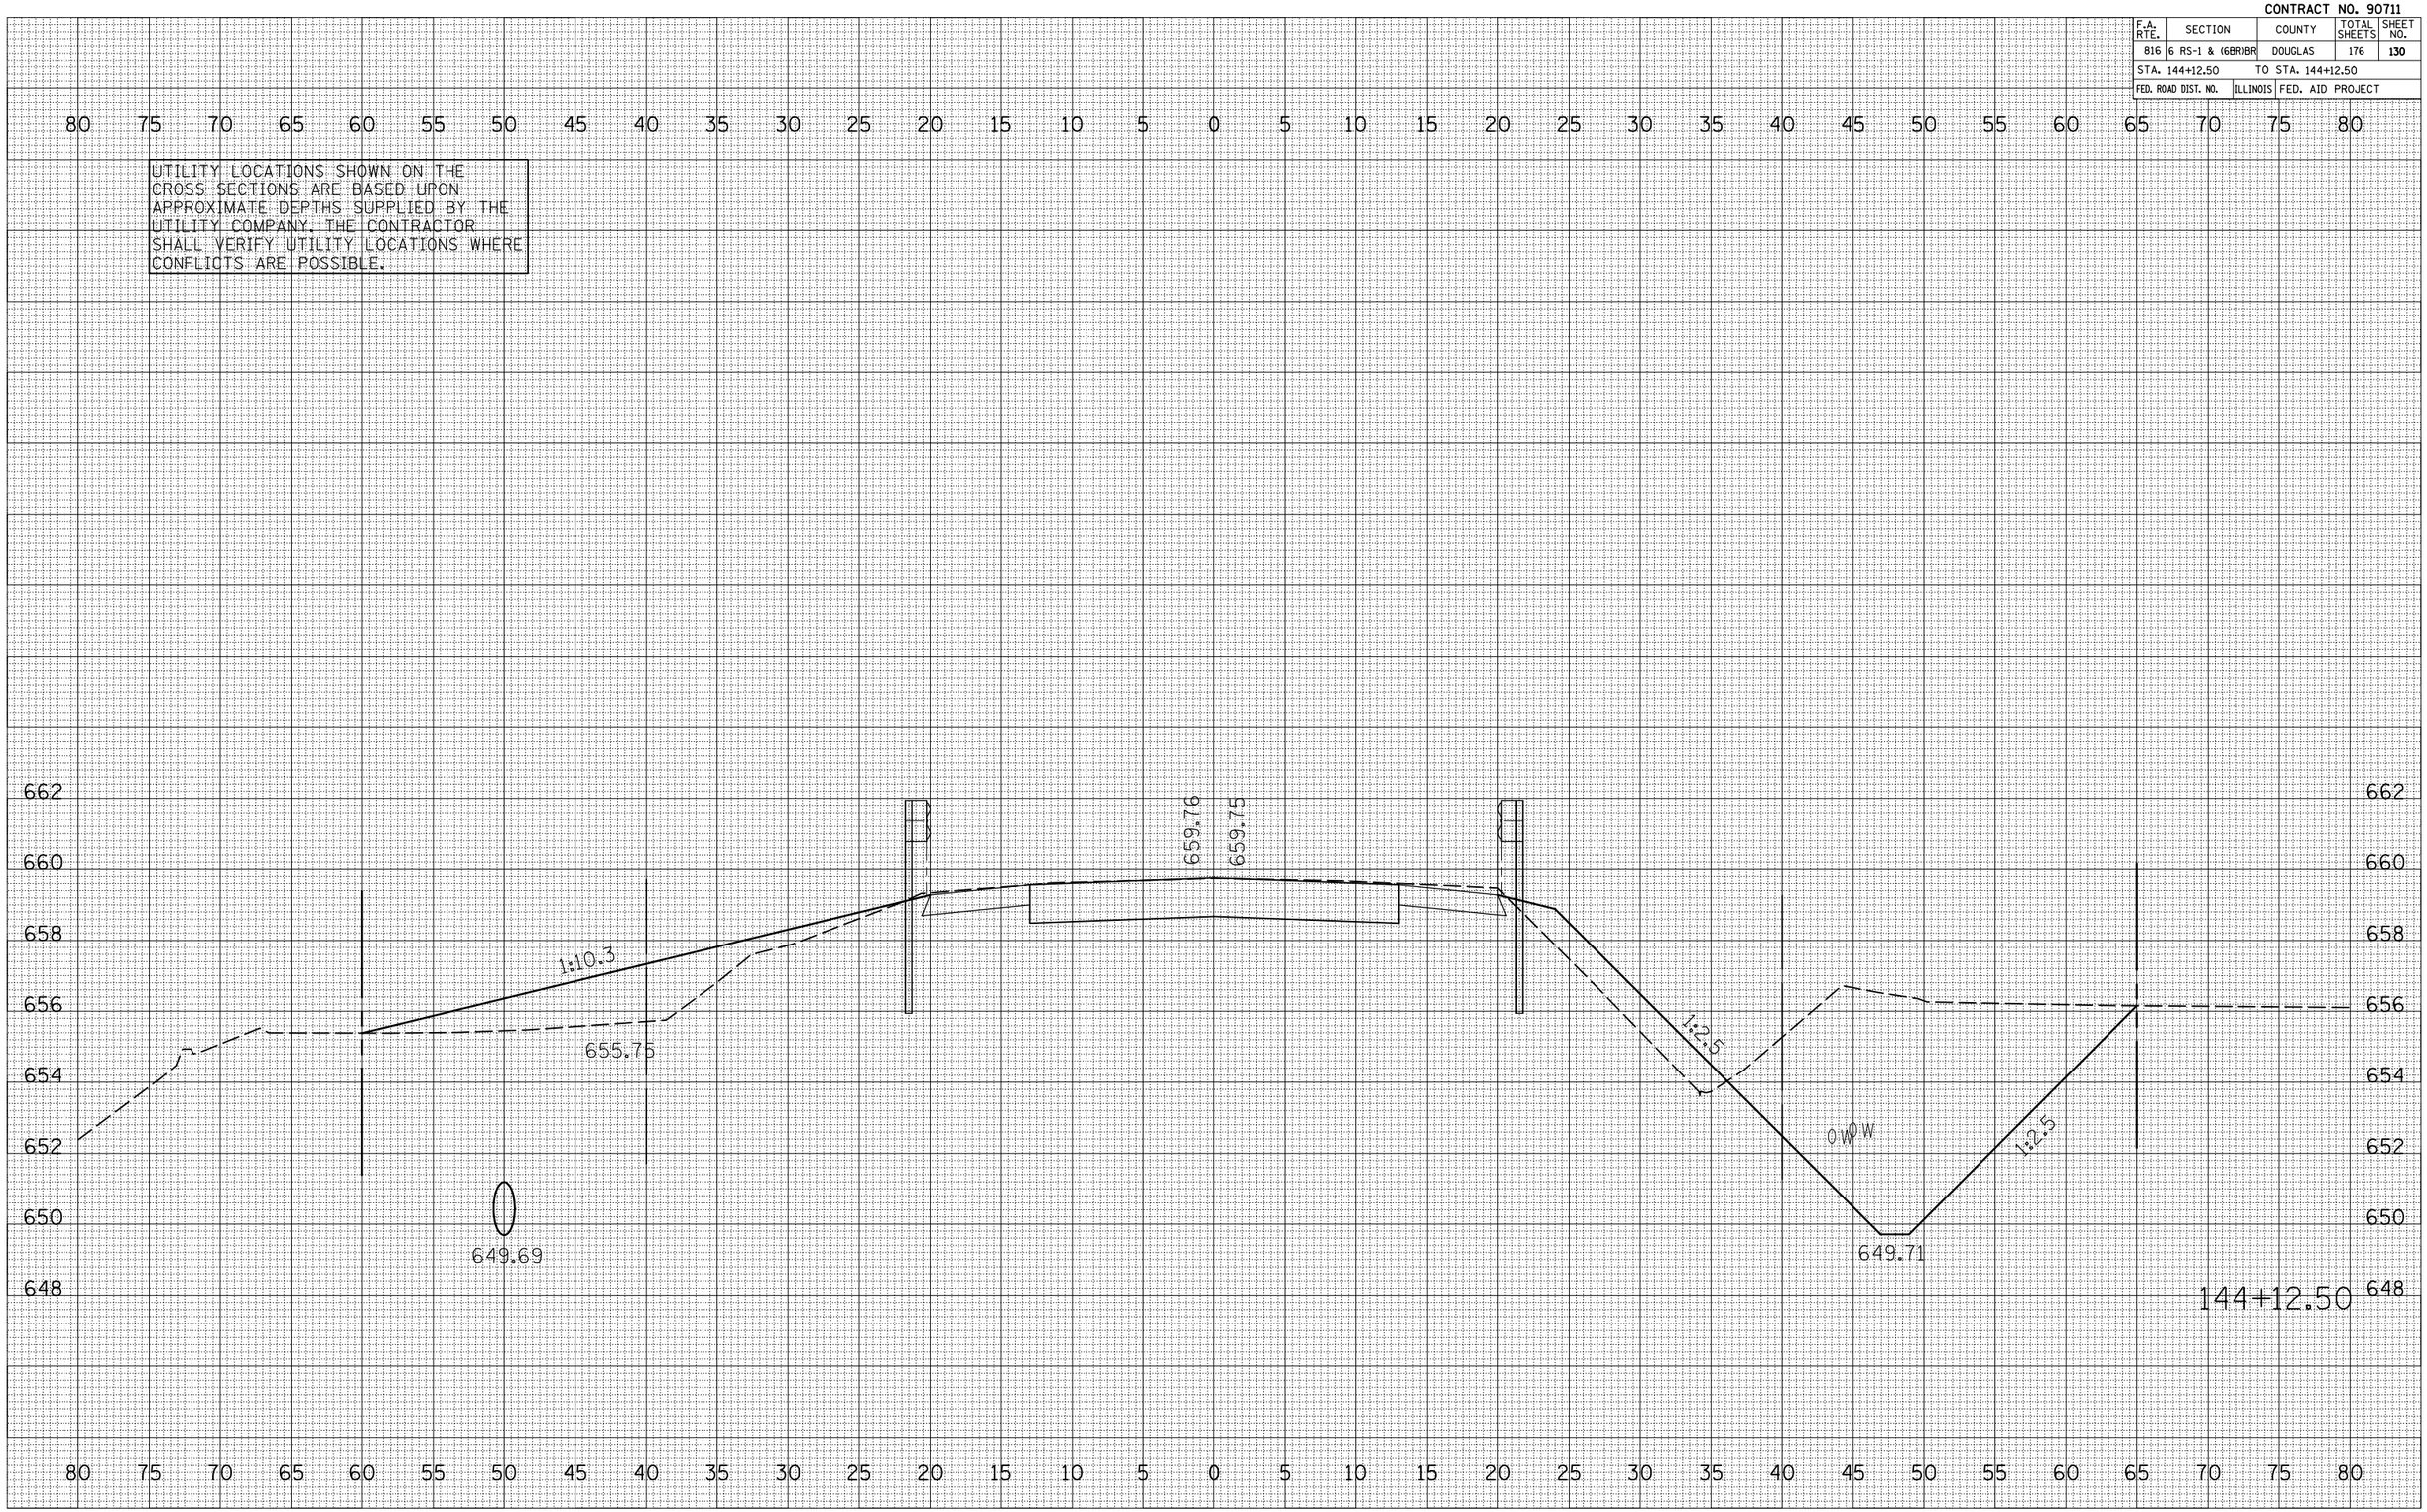

FINAL SURVEY		BY	DATE
NOTE BOOK	SURVEYED		
	PLOTTED		
	TRANSFERRED		
	AREAS		
NO.	AREAS CHECKED		

ORIGINAL SURVEY		BY	DATE
	SURVEYED		
	PLOTTED		
	TRANSFERRED		
	AREAS		
NO.	AREAS CHECKED		

PLOT DATE = 8/21/2008
FILE NAME = c:\projects\d500695\2007_08_13 contract sheets(107-149).dgn
PLOT SCALE = 10.5882 ' / IN.
USER NAME = kaurb