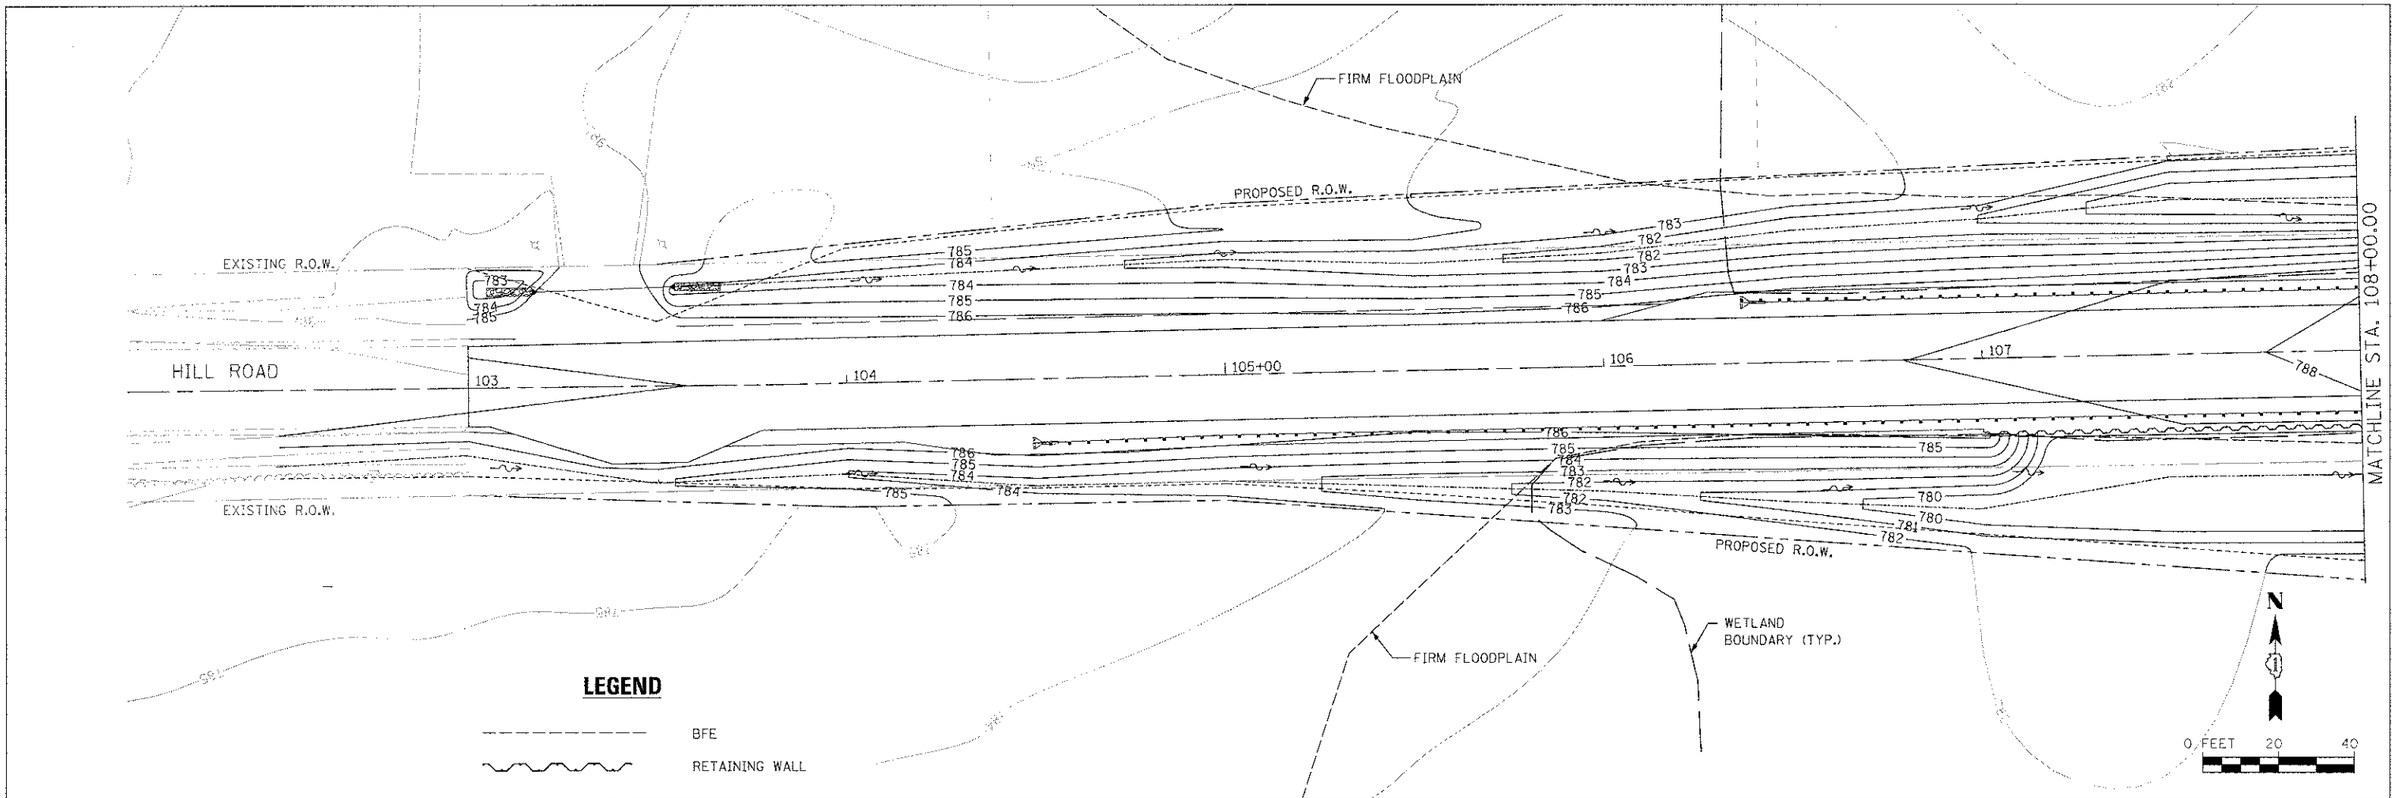

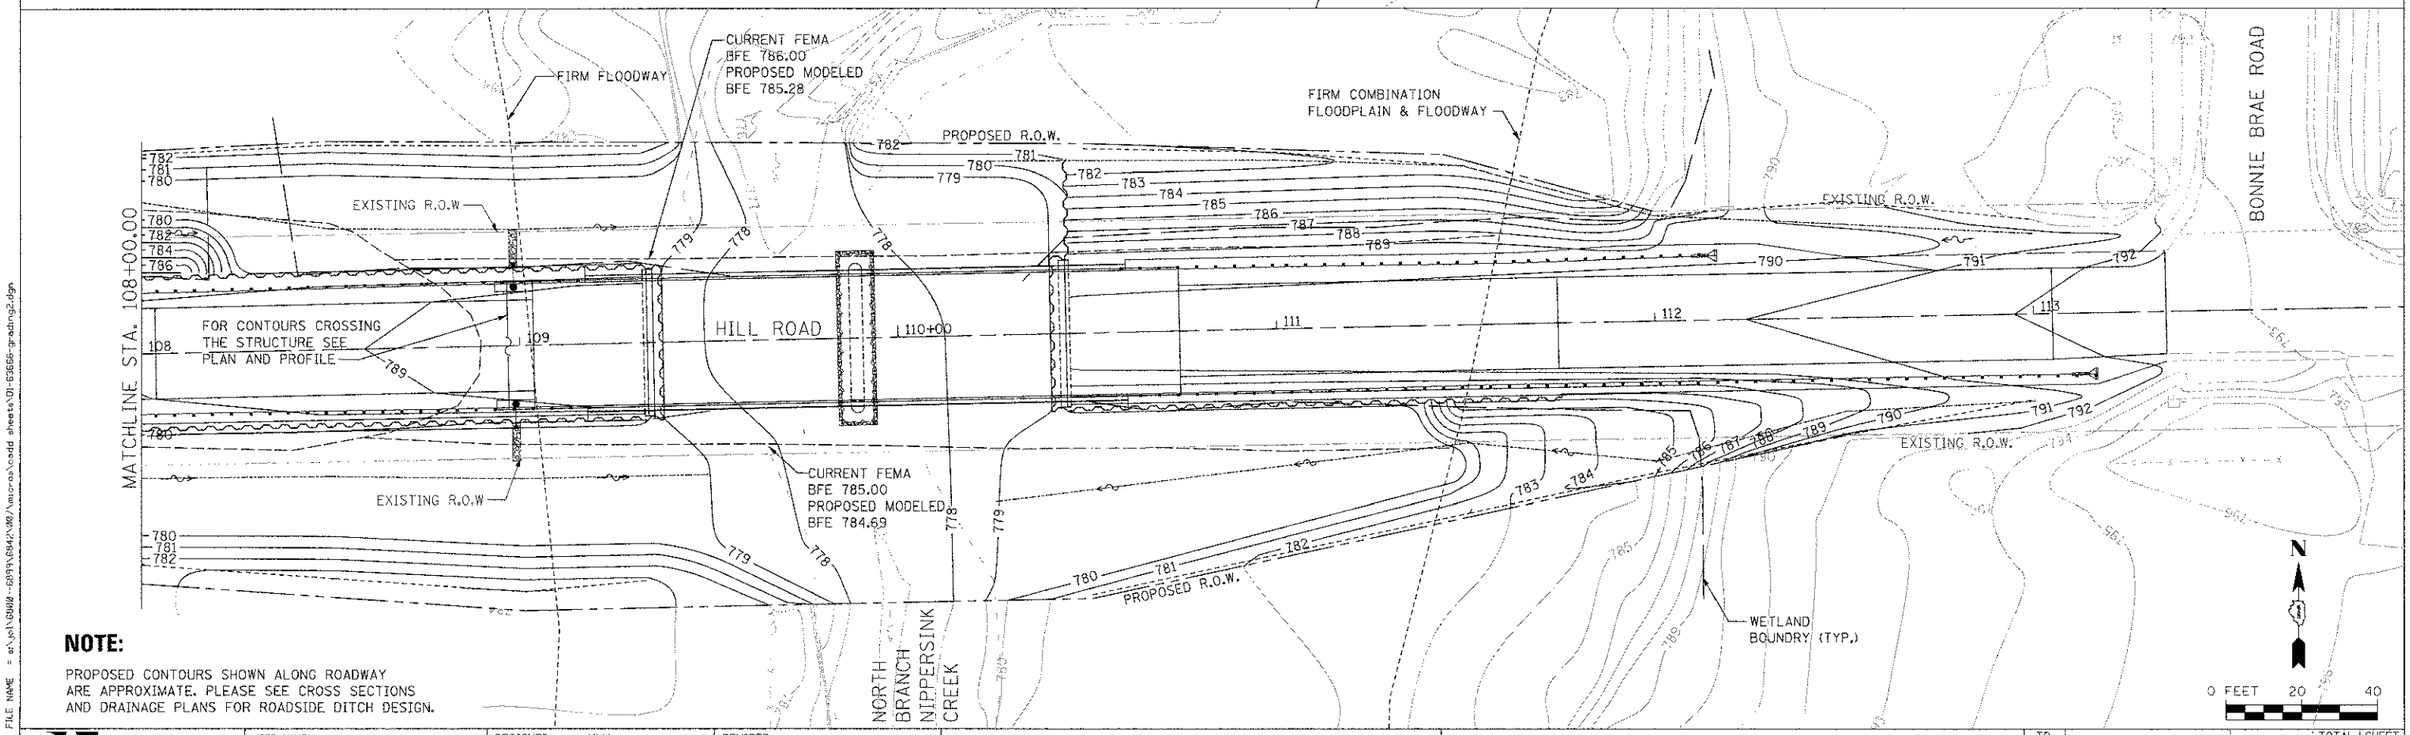

NOTE:

PROPOSED CONTOURS SHOWN ALONG ROADWAY ARE APPROXIMATE. PLEASE SEE CROSS SECTIONS AND DRAINAGE PLANS FOR ROADSIDE DITCH DESIGN.

FILE NAME = e:\pw\0808-6879\6842\36\mcroad\cadd sheets\01-63666-grading2.dgn

STRAND ASSOCIATES®
1170 SOUTH HOUBOLT ROAD
JOLIET, ILLINOIS 60431
(815) 744-4200

USER NAME = Johnsw	DESIGNED - VLM	REVISED -
	DRAWN - DJW	REVISED -
PLOT SCALE = 20.0000 ' / IN.	CHECKED - AJS	REVISED -
PLOT DATE = 8/23/2012	DATE - 4-23-12	REVISED -

MCHENRY COUNTY DIVISION OF TRANSPORTATION
HILL ROAD BRIDGE OVER
NORTH BRANCH NIPPERSINK CREEK

GRADING PLAN

SCALE: AS SHOWN | SHEET NO. OF SHEETS | STA. TO STA.

TR	SECTION	COUNTY	TOTAL SHEETS	SHEET NO.
21	08-00356-00-BR	MCHENRY	77	29
		CONTRACT NO. 63666		

FED. ROAD DIST. NO. 1 | ILLINOIS | FED. AID PROJECT