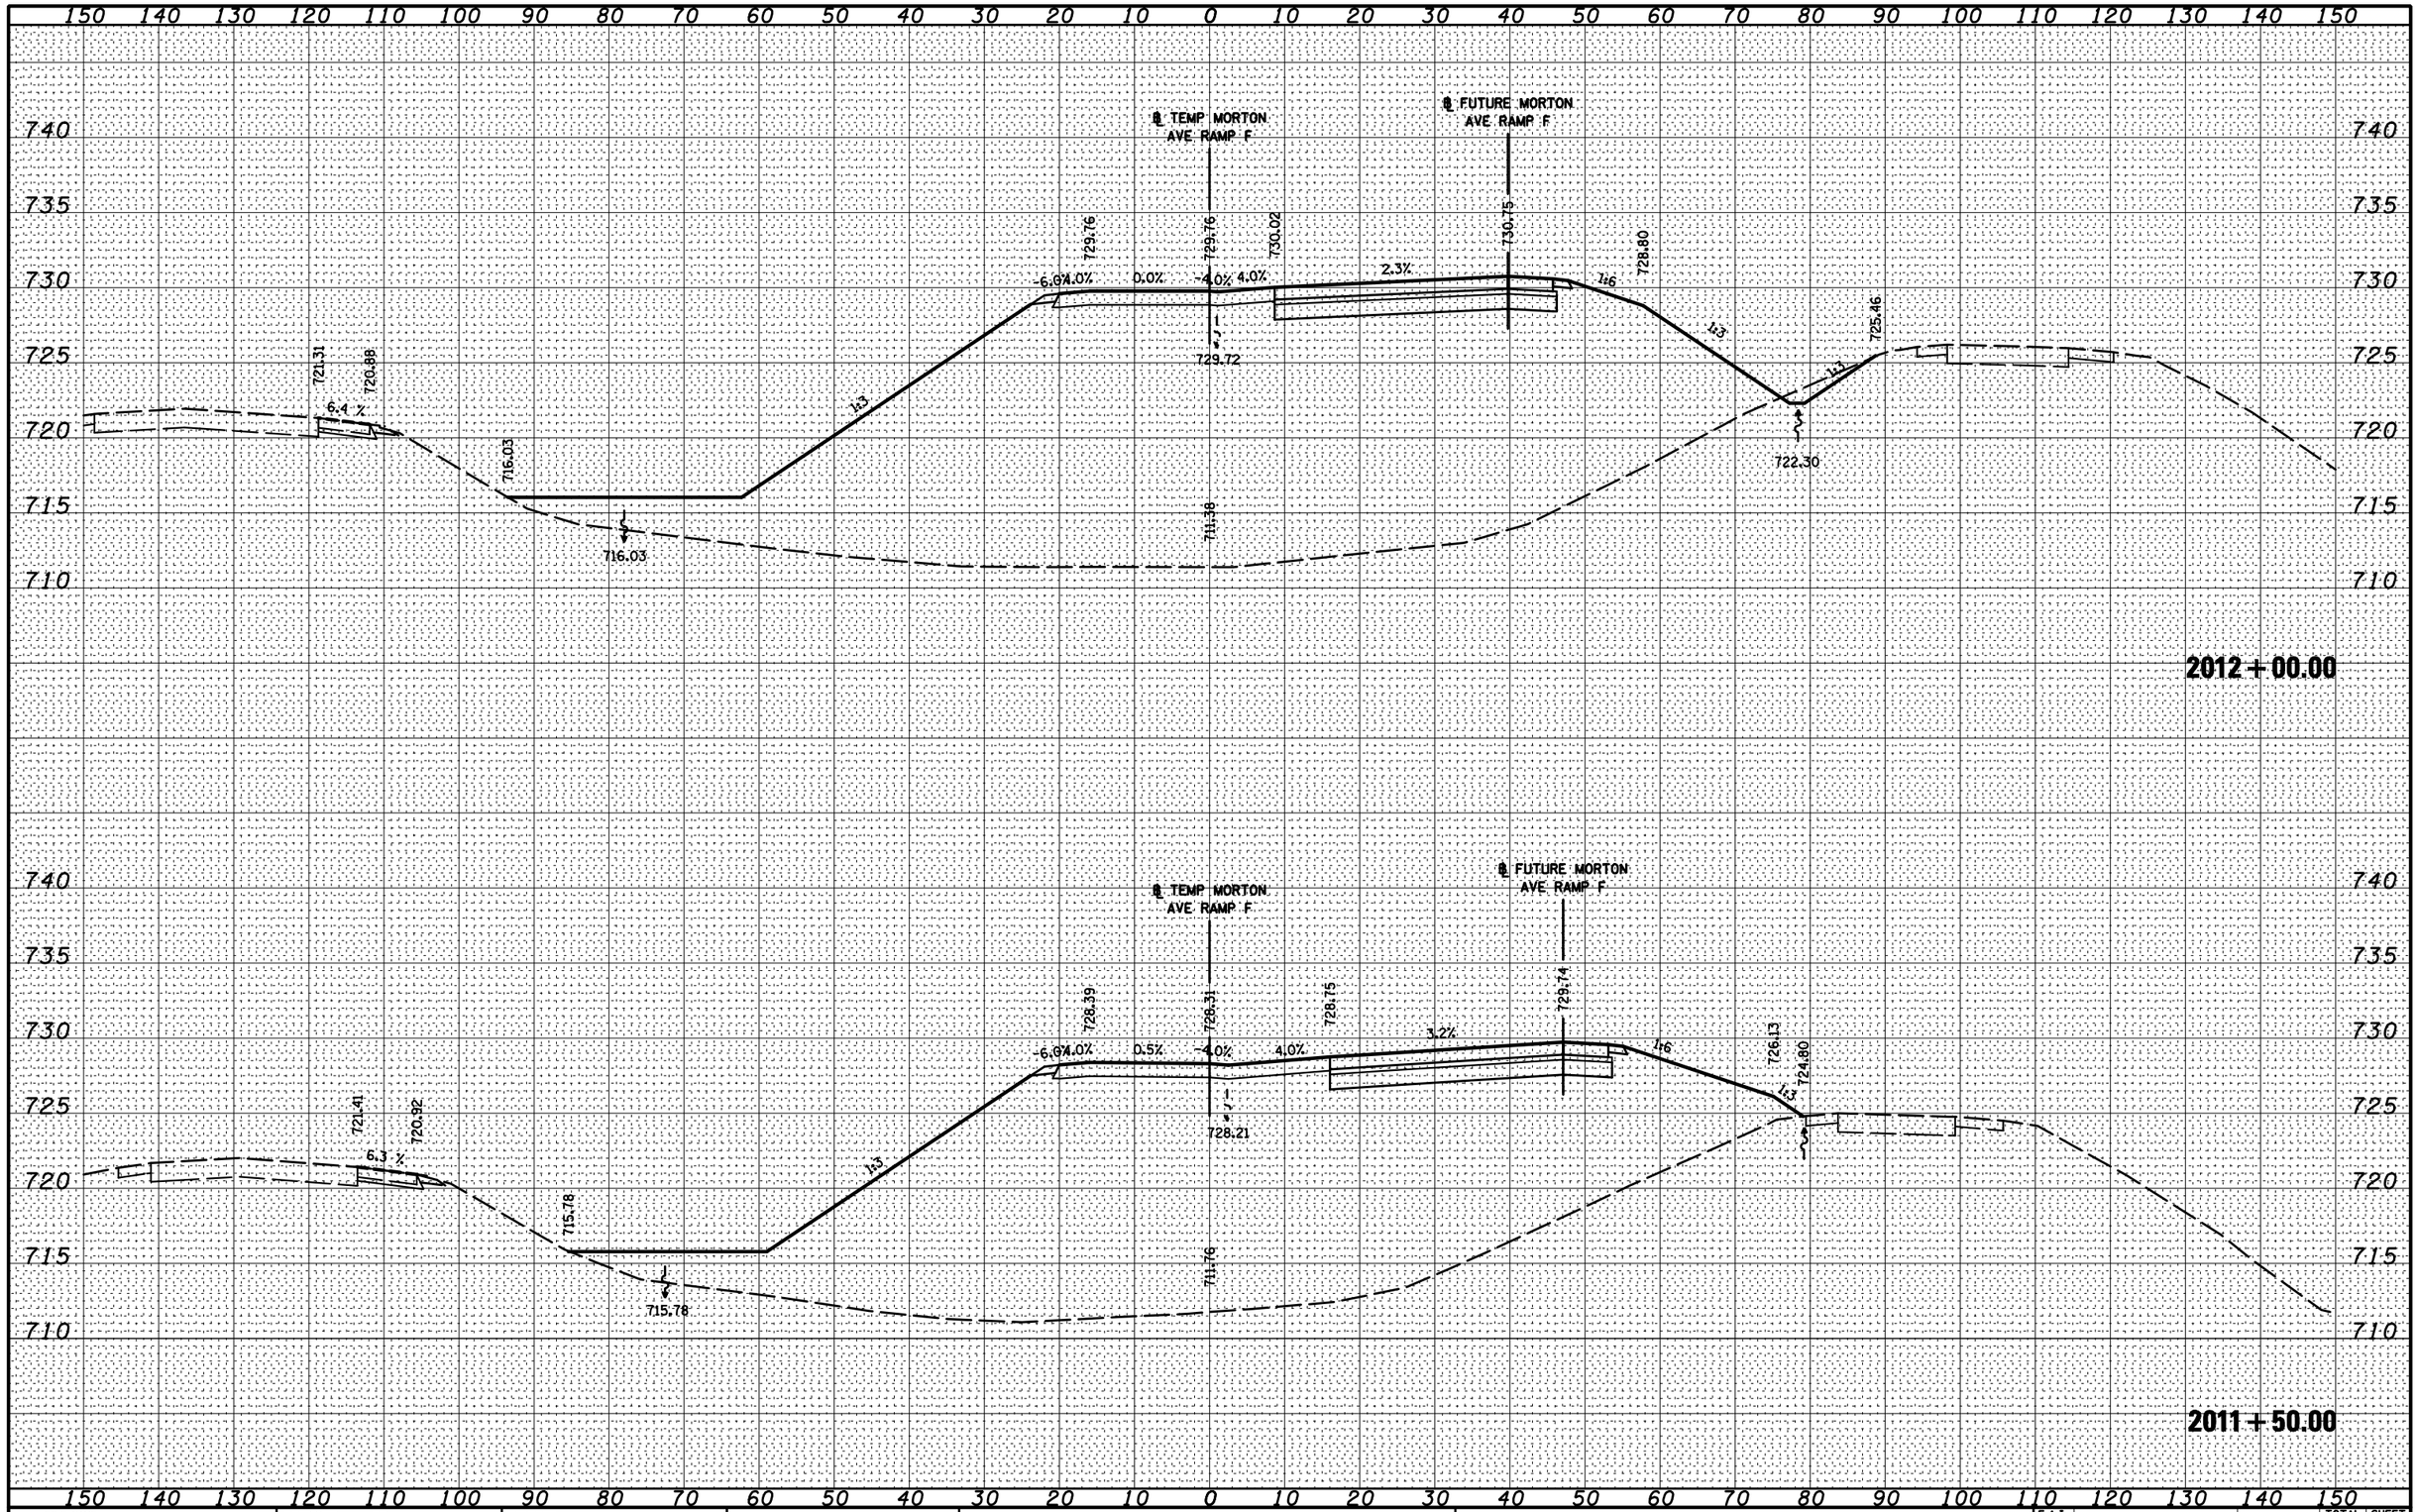

FINAL SURVEY

NO.	NOTE BOOK	SURVEYED	PLOTTED	TEMPLATE	AREAS	AREAS CHECKED	BY	DATE

ORIGINAL SURVEY

NO.	NOTE BOOK	SURVEYED	PLOTTED	TEMPLATE	AREAS	AREAS CHECKED	BY	DATE

FILE NAME = D468620-XSECT-TEMP MORTON RAMP F.dgn	DESIGNED - BB	REVISED -
USER NAME = TERRA	DRAWN - BB	REVISED -
PLOT DATE = 7/16/2012	CHECKED - DA/KC	REVISED -
	DATE - 7/20/2012	REVISED -

TERRA ENGINEERING LTD.

STATE OF ILLINOIS
DEPARTMENT OF TRANSPORTATION

MAINTENANCE OF TRAFFIC
TEMPORARY MORTON AVE RAMP F CROSS SECTIONS

SCALE: | SHEET NO. 49 OF 52 SHEETS | STA. 2011+50.00 TO STA. 2012+00.00

F.A.I. RTE.	SECTION	COUNTY	TOTAL SHEETS	SHEET NO.
•	90-(14R)(14HB-4,14,14HVB)BR	TAZEWELL	2433	372
		CONTRACT NO. 68620		
	ILLINOIS FED. AID PROJECT			