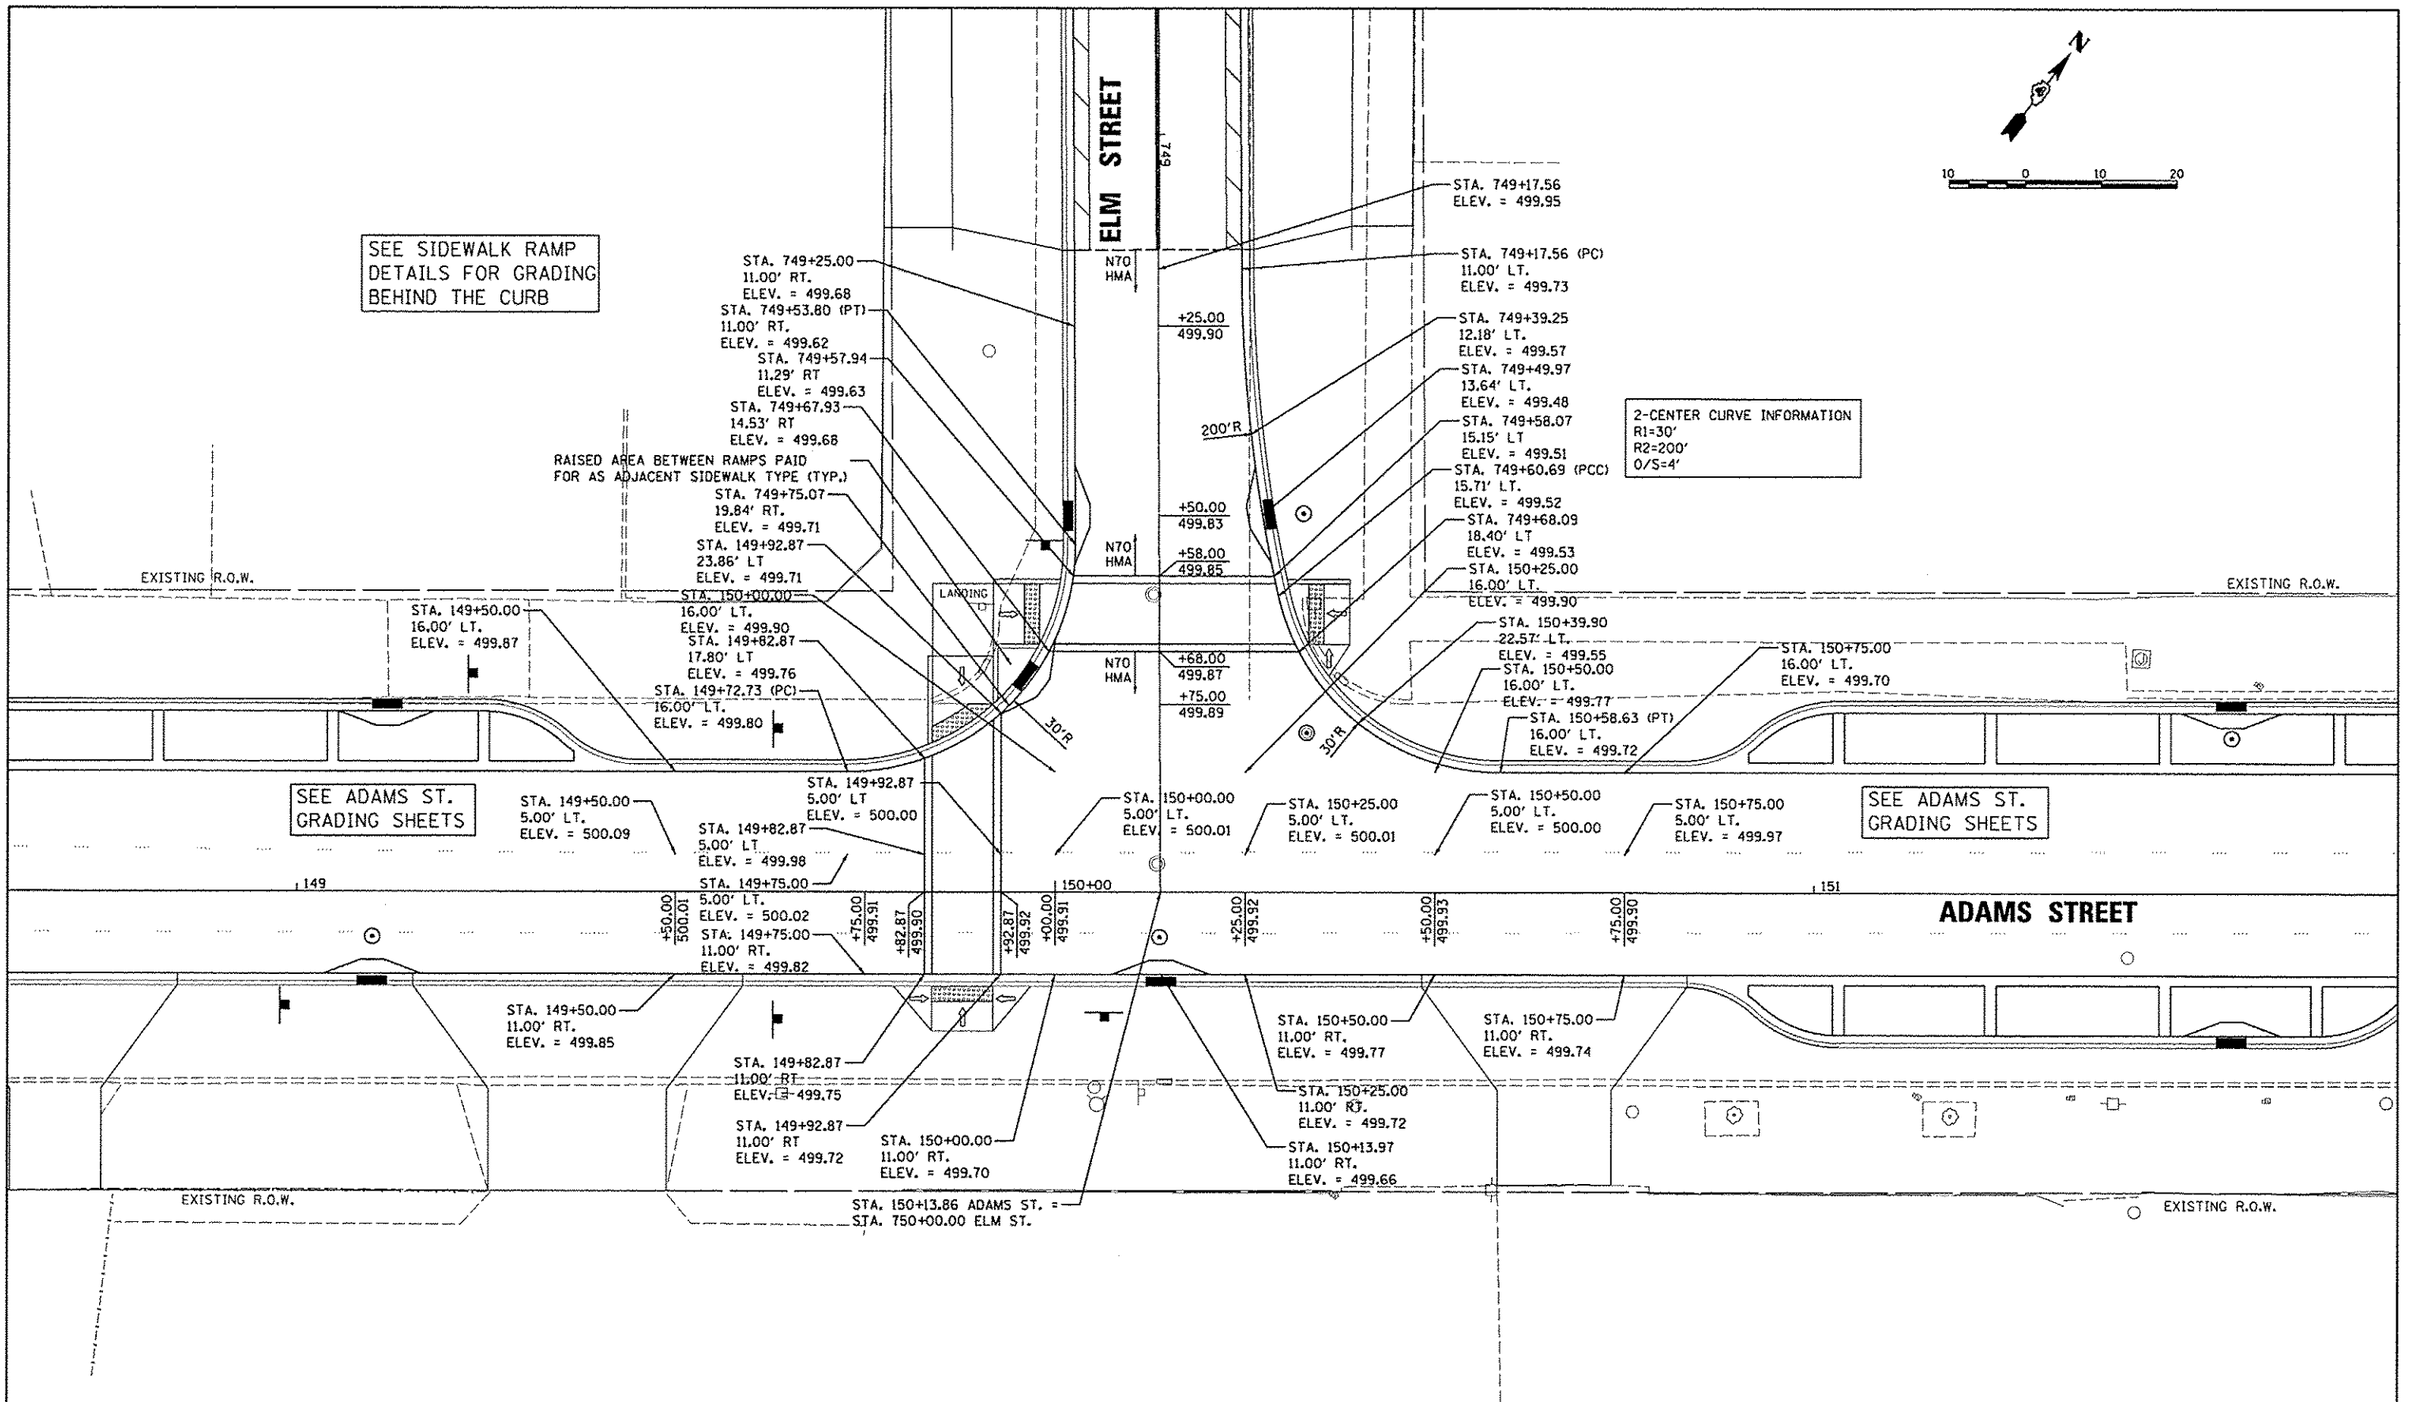

HANSON

FILE NAME = c:\pwise_work\do_not_delete\dea73308\D4[illegible]8.0159-sht-intersec812.dgn	USER NAME = manek01398	DESIGNED - MPB	REVISED -
		DRAWN - RLA	REVISED -
	PLOT SCALE = 20.0000 ' / in.	CHECKED - KNB	REVISED -
	PLOT DATE = 07\23\2012	DATE - 7/18/12	REVISED -

STATE OF ILLINOIS
DEPARTMENT OF TRANSPORTATION

ADAMS STREET AND ELM STREET
INTERSECTION DETAIL

SCALE: 1"=10' | SHEET NO. OF SHEETS | STA. | TO STA.

F.A.U RTE.	SECTION	COUNTY	TOTAL SHEETS	SHEET NO.
[illegible]	12-00356-01-PV	PEORIA	519	110
		CONTRACT NO.89626		
	ILLINOIS FED. AID PROJECT	TIG-5093(158)		