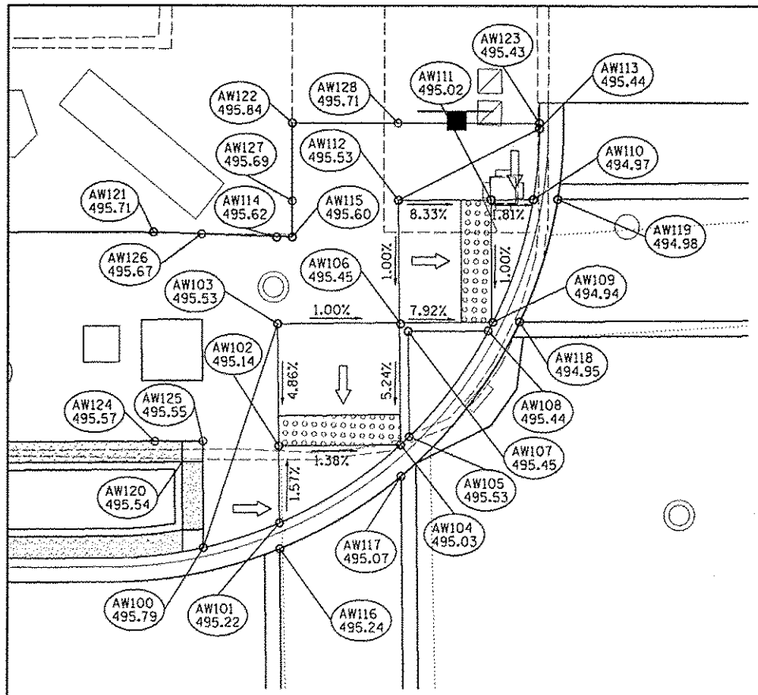

ADAMS STREET

ADAMS STREET AND WALNUT STREET INTERSECTION SOUTHWEST SIDEWALK RAMP GRADES					
POINT NO.	STATION	OFFSET	SIDE	ELEVATION	LOCATION
AW100	162+75.68	18.25	LT	495.79	BOC
AW101	162+80.73	19.86	LT	495.22	SW
AW102	162+80.70	24.94	LT	495.14	SW
AW103	162+80.66	32.96	LT	495.53	SW
AW104	162+88.70	24.98	LT	495.03	SW
AW105	162+89.28	25.52	LT	495.53	TOC
AW106	162+88.75	32.92	LT	495.45	TOC
AW107	162+89.25	32.42	LT	495.45	TOC
AW108	162+94.54	32.42	LT	495.44	TOC
AW109	162+94.85	33.00	LT	494.94	SW
AW110	162+97.56	41.00	LT	494.97	SW
AW111	162+94.78	41.00	LT	495.02	SW
AW112	162+88.66	41.00	LT	495.53	SW
AW113	162+98.00	45.64	LT	495.44	BOC
AW114	162+80.64	38.63	LT	495.62	SW
AW115	162+81.67	38.64	LT	495.60	SW
AW116	162+80.73	18.15	LT	495.24	CW
AW117	162+88.71	22.89	LT	495.07	CW
AW118	162+96.62	33.00	LT	494.95	CW
AW119	162+99.16	41.00	LT	494.98	CW
AW120	162+74.30	23.92	LT	495.54	SW
AW121	162+72.51	39.02	LT	495.71	SW
AW122	162+81.72	46.09	LT	495.84	SW
AW123	162+98.00	45.97	LT	495.43	SW
AW124	162+72.51	25.29	LT	495.57	SW
AW125	162+75.68	25.29	LT	495.55	SW
AW126	162+75.68	38.89	LT	495.67	SW
AW127	162+81.69	41.00	LT	495.69	SW
AW128	162+88.66	46.04	LT	495.71	SW

WALNUT STREET

ADAMS STREET AND WALNUT STREET INTERSECTION NORTHWEST SIDEWALK RAMP GRADES					
POINT NO.	STATION	OFFSET	SIDE	ELEVATION	LOCATION
AW200	163+39.45	45.96	LT	495.51	BOC
AW201	163+40.11	41.02	LT	494.99	SW
AW202	163+43.11	41.00	LT	495.01	SW
AW203	163+49.59	41.00	LT	495.52	SW
AW204	163+43.44	32.42	LT	495.36	TOC
AW205	163+43.14	33.01	LT	494.87	SW
AW206	163+49.00	32.42	LT	495.40	TOC
AW207	163+49.59	33.00	LT	495.40	SW
AW208	163+49.00	25.70	LT	495.59	TOC
AW209	163+49.60	25.22	LT	495.11	SW
AW210	163+57.60	20.47	LT	495.29	SW
AW211	163+57.59	25.20	LT	495.23	SW
AW212	163+57.59	33.00	LT	495.52	SW
AW213	163+62.38	19.08	LT	495.79	BOC
AW214	163+58.22	41.04	LT	495.54	SW
AW215	163+58.16	37.34	LT	495.58	SW
AW216	163+57.59	18.79	LT	495.31	CW
AW217	163+49.59	23.19	LT	495.14	CW
AW218	163+41.34	33.00	LT	494.89	CW
AW219	163+38.49	41.00	LT	495.01	CW
AW220	163+39.43	47.00	LT	495.43	SW
AW221	163+53.61	46.88	LT	495.66	SW
AW222	163+65.81	37.26	LT	496.04	SW
AW223	163+49.59	46.91	LT	495.74	SW
AW224	163+65.81	33.00	LT	495.96	SW

EOP	= EDGE OF PAVEMENT
BOC	=BACK OF CURB
SW	=SIDEWALK
TOC	=TOP OF CURB
CW	=CROSSWALK

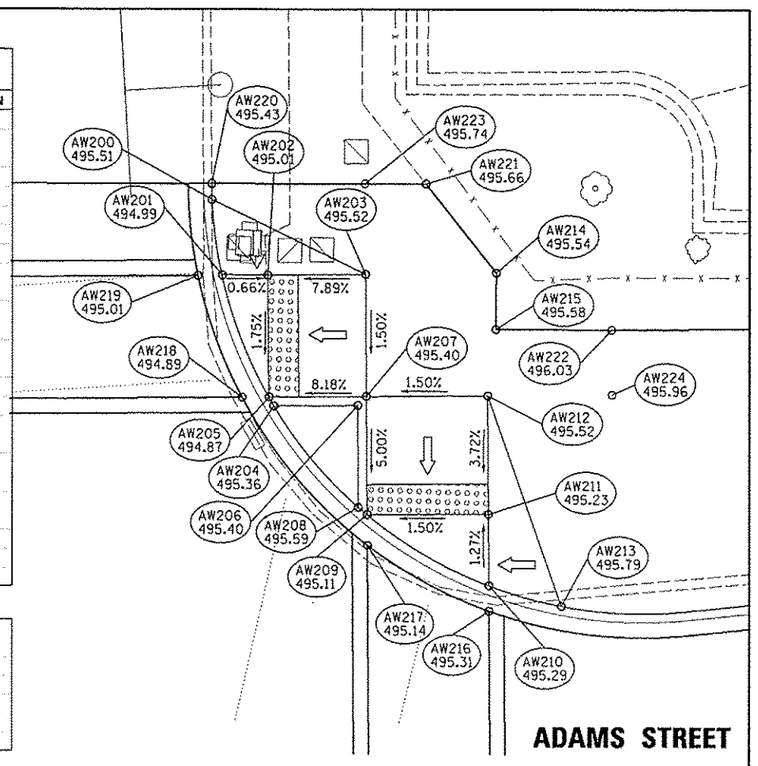

ADAMS STREET

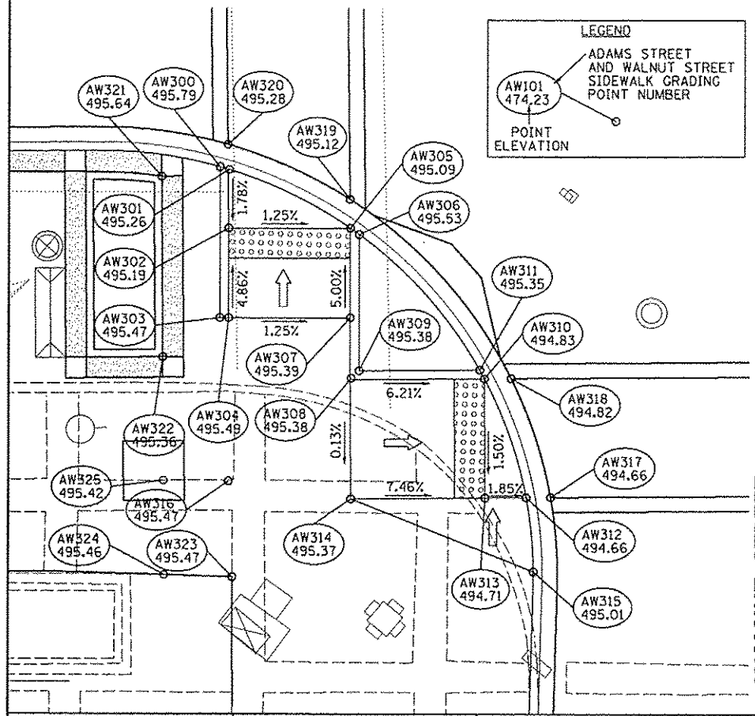

LEGEND

AW101 474.23 — ADAMS STREET AND WALNUT STREET SIDEWALK GRADING POINT NUMBER; POINT ELEVATION

WALNUT STREET

ADAMS STREET AND WALNUT STREET INTERSECTION SOUTHEAST SIDEWALK RAMP GRADES					
POINT NO.	STATION	OFFSET	SIDE	ELEVATION	LOCATION
AW300	162+80.35	13.72	RT	495.79	TOC
AW301	162+80.97	13.90	RT	495.26	SW
AW302	162+80.90	17.80	RT	495.19	SW
AW303	162+80.28	23.80	RT	495.47	TOC
AW304	162+80.86	23.80	RT	495.49	SW
AW305	162+88.91	17.87	RT	495.09	SW
AW306	162+89.48	18.28	RT	495.53	TOC
AW307	162+88.86	23.86	RT	495.39	SW
AW308	162+88.91	27.92	RT	495.38	TOC
AW309	162+89.42	27.42	RT	495.38	TOC
AW310	162+97.68	28.00	RT	494.83	SW
AW311	162+97.37	27.42	RT	495.35	TOC
AW312	163+00.38	36.00	RT	494.66	SW
AW313	162+97.68	36.00	RT	494.71	SW
AW314	162+88.83	36.00	RT	495.37	SW
AW315	163+00.83	40.97	RT	495.01	BOC
AW316	162+80.78	34.76	RT	495.47	SW
AW317	163+01.99	36.00	RT	494.66	CW
AW318	162+99.45	28.00	RT	494.82	CW
AW319	162+88.90	15.93	RT	495.12	CW
AW320	162+80.88	12.22	RT	495.28	CW
AW321	162+76.49	14.33	RT	495.64	SW
AW322	162+76.49	26.41	RT	495.36	SW
AW323	162+81.00	41.19	RT	495.47	SW
AW324	162+76.49	42.02	RT	495.46	SW
AW325	162+76.49	34.69	RT	495.42	SW

ADAMS STREET AND WALNUT STREET INTERSECTION NORTHEAST SIDEWALK RAMP GRADES					
POINT NO.	STATION	OFFSET	SIDE	ELEVATION	LOCATION
AW400	163+21.81	41.01	RT	494.88	BOC
AW401	163+22.18	36.00	RT	494.64	SW
AW402	163+24.72	28.00	RT	494.77	SW
AW403	163+27.30	23.72	RT	495.29	BOC
AW404	163+24.72	36.00	RT	494.69	SW
AW405	163+30.72	28.00	RT	494.95	SW
AW406	163+30.72	36.00	RT	494.87	SW
AW407	163+20.60	36.00	RT	494.65	CW
AW408	163+22.97	28.00	RT	494.77	CW
AW409	163+44.63	12.59	RT	495.61	BOC
AW410	163+49.59	12.03	RT	495.20	SW
AW411	163+57.59	12.66	RT	495.18	SW
AW412	163+62.56	13.20	RT	495.60	BOC
AW413	163+49.59	12.66	RT	495.20	SW
AW414	163+49.59	18.66	RT	495.14	SW
AW415	163+57.59	18.66	RT	495.13	SW
AW416	163+49.59	10.45	RT	495.21	CW
AW417	163+57.59	11.06	RT	495.19	CW
AW418	163+26.05	47.29	RT	494.27	SW
AW419	163+50.05	47.35	RT	494.71	SW
AW420	163+49.98	35.40	RT	494.91	SW
AW421	163+62.35	35.40	RT	494.97	SW
AW422	163+40.21	36.00	RT	494.90	SW
AW423	163+40.15	28.00	RT	494.98	SW
AW424	163+49.59	28.00	RT	495.01	SW
AW425	163+57.59	28.00	RT	494.86	SW
AW426	163+57.59	35.42	RT	494.98	SW
AW427	163+21.56	47.11	RT	494.51	SW

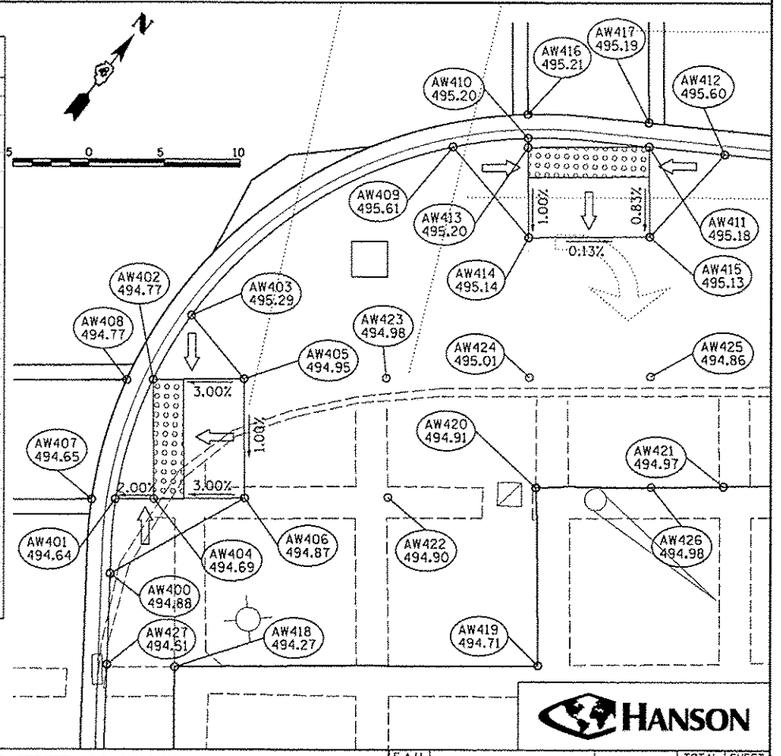

HANSON

FILE NAME =	USER NAME = manak01390	DESIGNED - DLC	REVISED -
o:\pwise_work\do_not_delete\dms73388\0492.0156-sht-details004.dgn		DRAWN - RLA	REVISED -
	PLOT SCALE = 10.0000 ' / in.	CHECKED - KNB	REVISED -
	PLOT DATE = 07\23\2012	DATE - 7/18/12	REVISED -

STATE OF ILLINOIS
DEPARTMENT OF TRANSPORTATION

ADAMS STREET AND WALNUT STREET
SIDEWALK RAMP DETAIL

SCALE: 1"=5' | SHEET NO. OF SHEETS | STA. 162+00 TO STA. 164+00

F.A.U RTE.	SECTION	COUNTY	TOTAL SHEETS	SHEET NO.
	12-00356-01-PV	PEORIA	519	391
		CONTRACT NO.89626		
	ILLINOIS FED. AID PROJECT	TIG-5093(158)		