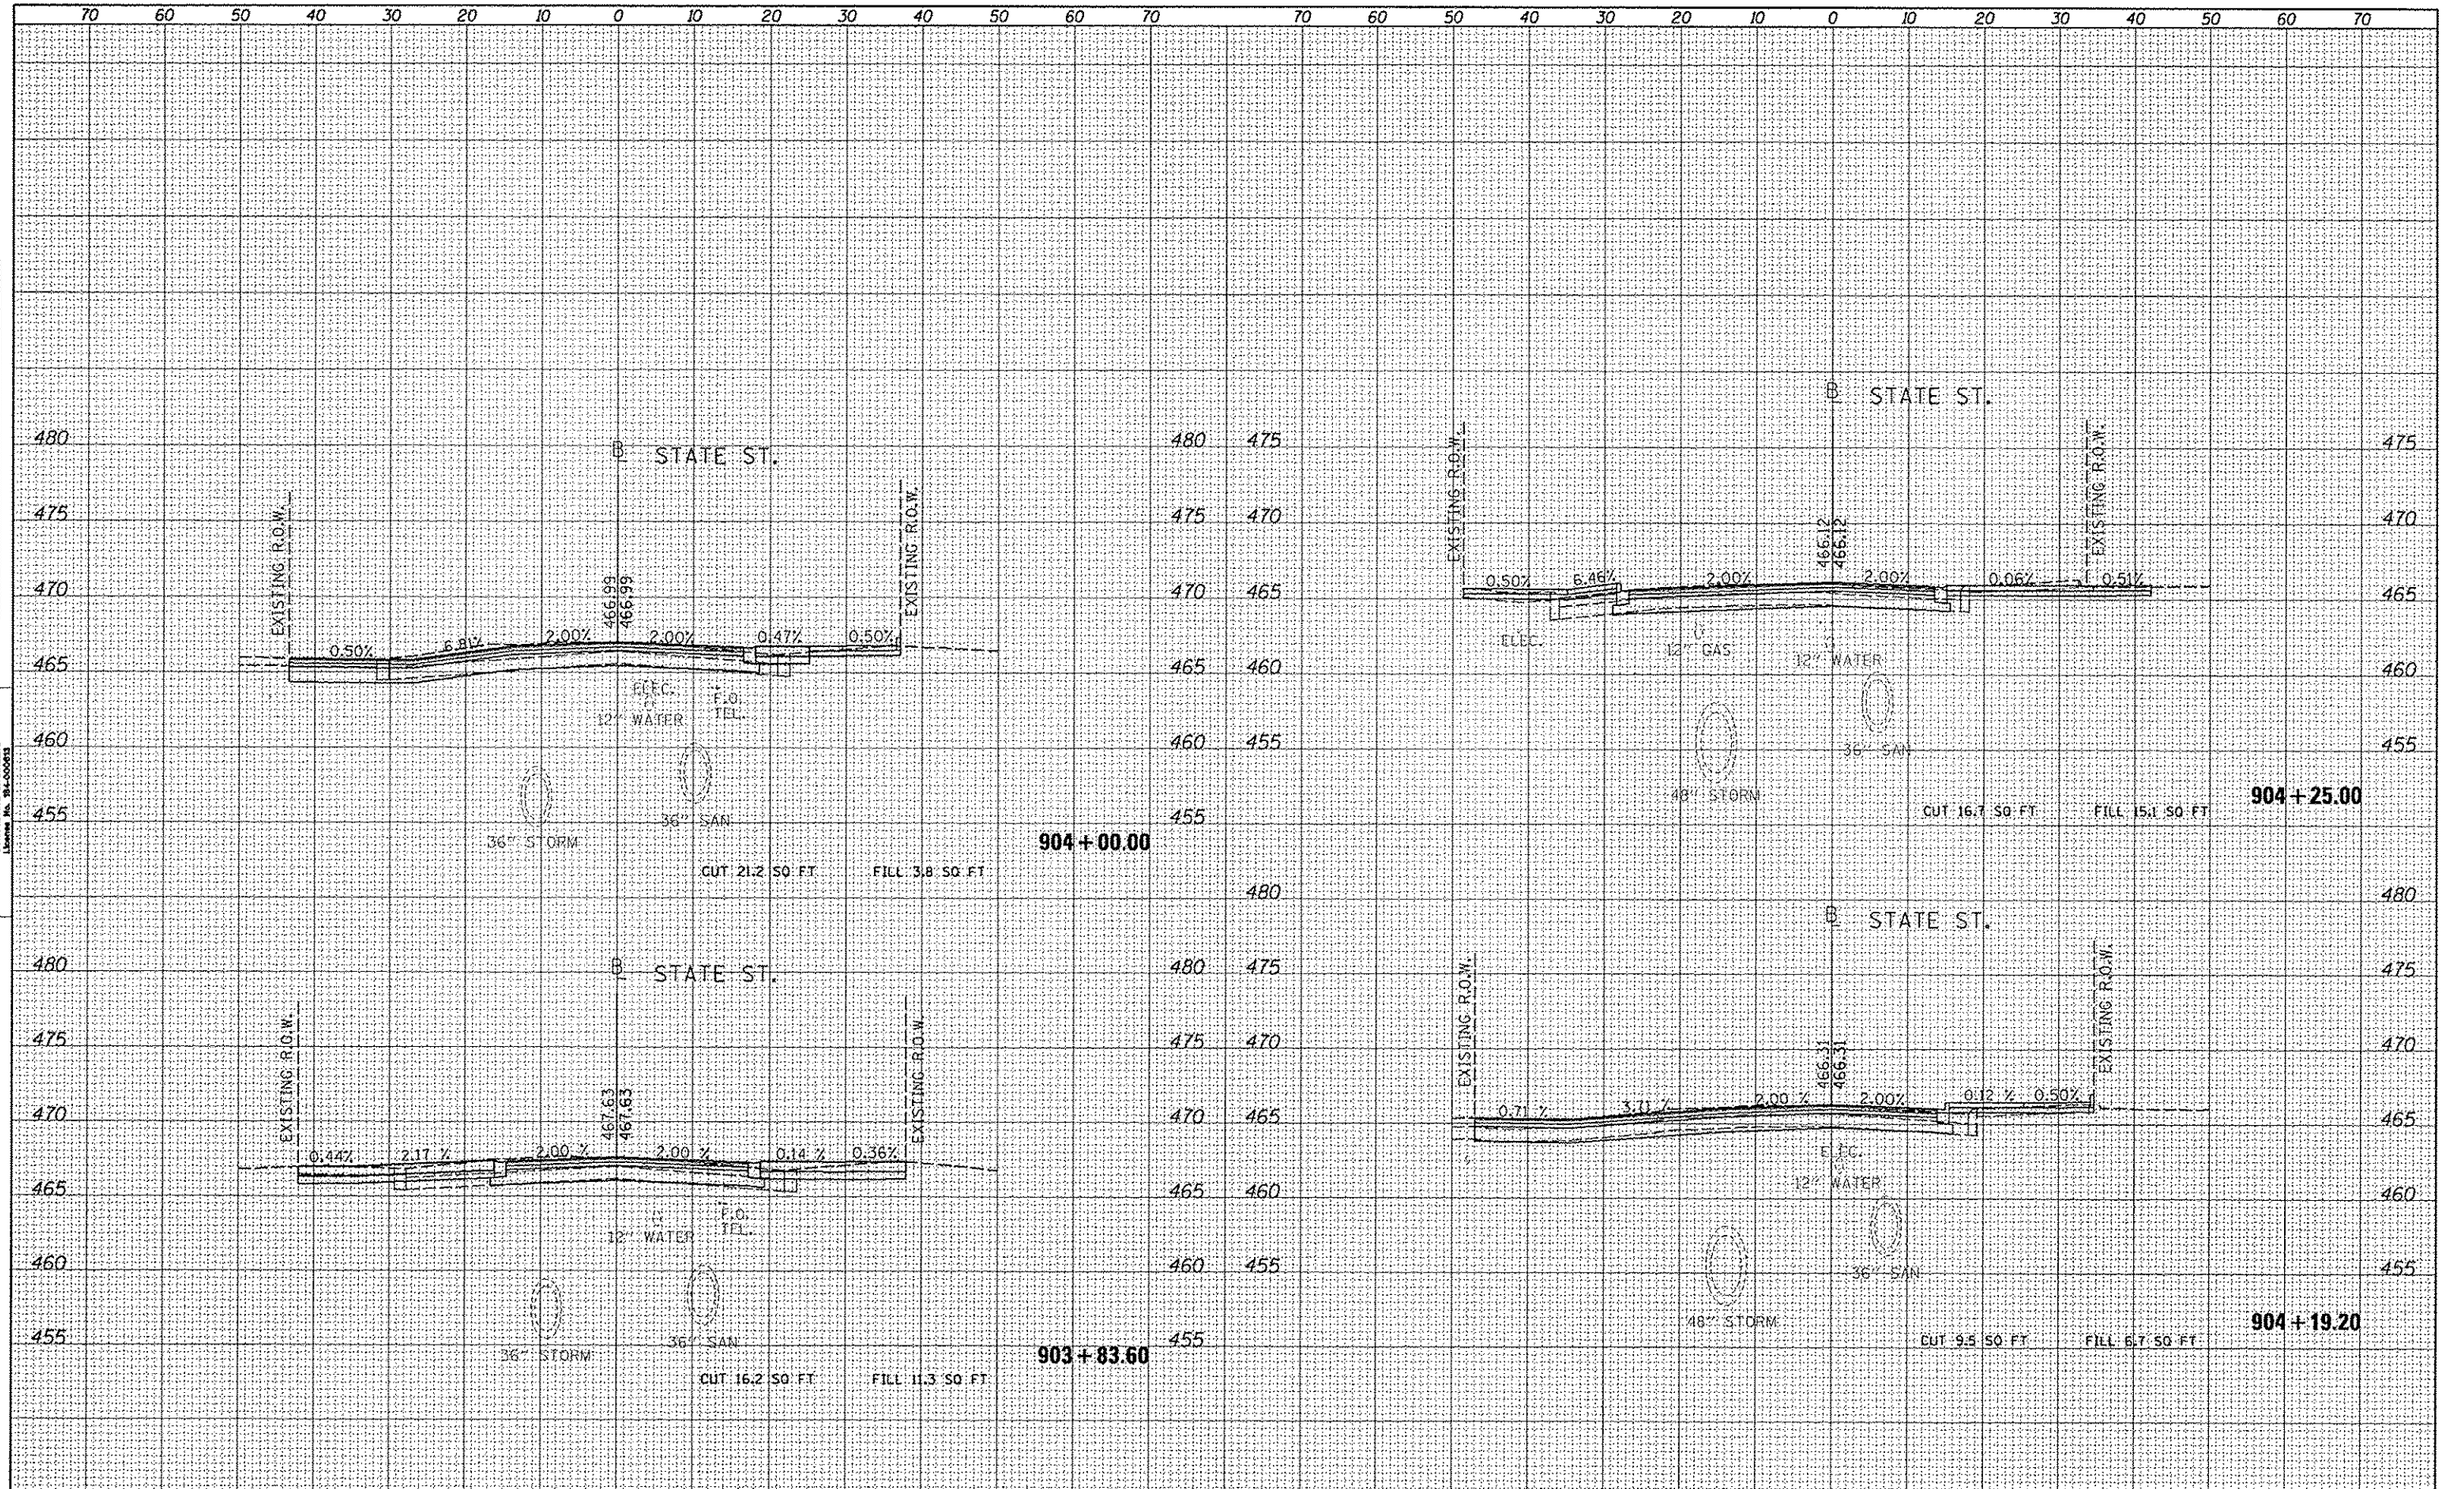

FINAL SURVEY — SURVEYED, PLOTTED, TEMPLATE, AREAS CHECKED, NOTE BOOK, NO., BY, DATE

ORIGINAL SURVEY — SURVEYED, PLOTTED, TEMPLATE, AREAS CHECKED, NOTE BOOK, NO., BY, DATE

© Copyright CMT, Inc.

CMT
CRAMPTON, MURPHY & TELLY, INC.
CONSULTING ENGINEERS
License No. 184-000693

FILE NAME = c:\pwise.work\do_not_delete\dms73328\D410L0159-sht-xsht005.dgn	USER NAME = kovan81511	DESIGNED - RMM/EMM	REVISED -
		DRAWN - RJE	REVISED -
	PLOT SCALE = 20.0000 ' / in.	CHECKED - EJH	REVISED -
	PLOT DATE = 07\25\2012	DATE - 7/18/12	REVISED -

STATE OF ILLINOIS
DEPARTMENT OF TRANSPORTATION

STATE STREET
CROSS SECTIONS

SCALE: N/A | SHEET OF SHEETS | STA. | TO STA.

F.A.U. RTE.	SECTION	COUNTY	TOTAL SHEETS	SHEET NO.
5255	12-00356-01-PV	PEORIA	519	497

CONTRACT NO. 89626

ILLINOIS FED. AID PROJECT TIG-5093(158)