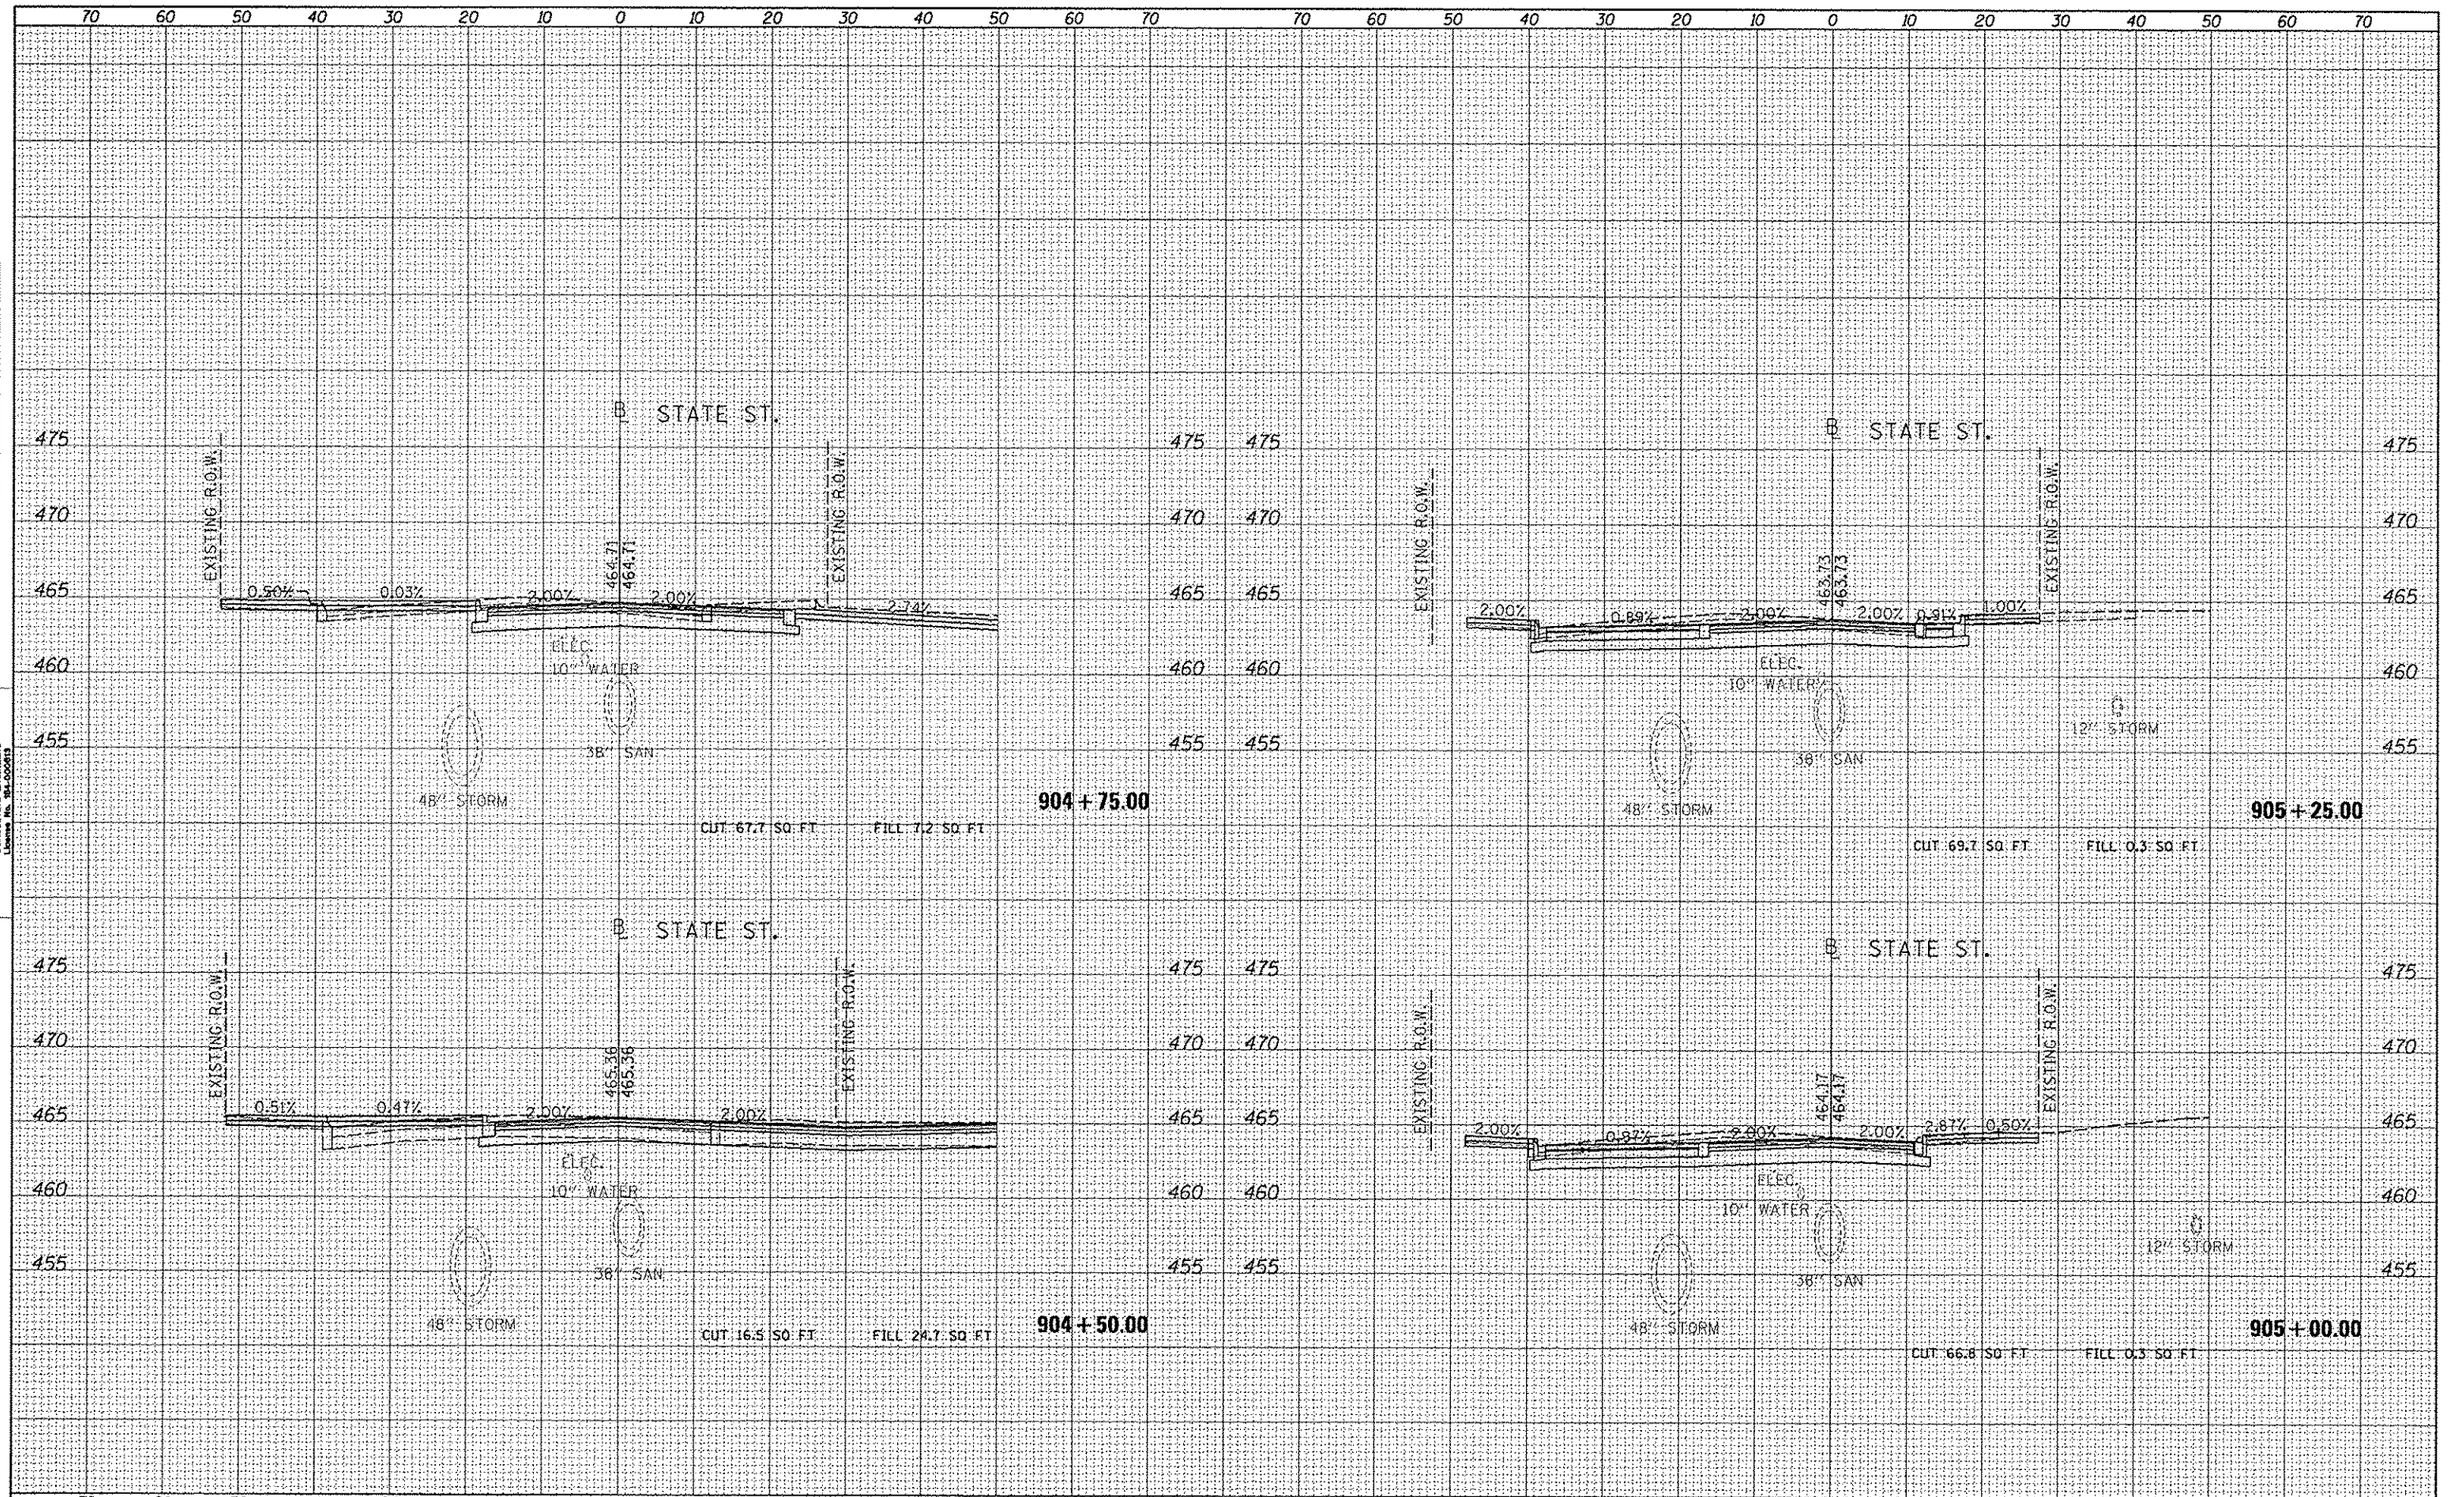


FINAL SURVEY | NOTE BOOK | NO. | SURVEYED | PLOTTED | TEMPLATE | AREAS | AREAS CHECKED | BY | DATE

ORIGINAL SURVEY | NOTE BOOK | NO. | SURVEYED | PLOTTED | TEMPLATE | AREAS | AREAS CHECKED | BY | DATE

CMT
CRAWFORD, MURPHY & TILLY, INC.
CONSULTING ENGINEERS
License No. 184-000613

© Copyright CMT, Inc.

| | | | |
|---|---|---|---|
| FILE NAME = c:\pwise.work\do_not_delete\dms73328\0410L0155-sht-xsht005.dgn | USER NAME = kovan01511 | DESIGNED - RMM/EMM | REVISED - |
| | PLOT SCALE = 20.0000 ' / in. | DRAWN - RJE | REVISED - |
| | PLOT DATE = 07\23\2012 | CHECKED - EJH | REVISED - |
| | | DATE - 7/18/12 | REVISED - |

**STATE OF ILLINOIS**
**DEPARTMENT OF TRANSPORTATION**

**STATE STREET**
**CROSS SECTIONS**

SCALE: N/A | SHEET OF SHEETS | STA. TO STA.

| F.A.U. RTE. | SECTION | COUNTY | TOTAL SHEETS | SHEET NO. |
|---|---|---|---|---|
| | 12-00356-01-PV | PEORIA | 519 | 498 |

CONTRACT NO. 89626

ILLINOIS | FED. AID PROJECT TIG-5093(158)