F.A.U RTE.	SECTION	COUNTY	TOTAL SHEETS	SHEET NO.
1602	74 B-1	COOK	34	11
STA. 10+50		TO STA.15+75.79		
FED. ROAD DIST. NO.	ILLINOIS	FED. AID PROJECT		

CONTRACT NO. 62418

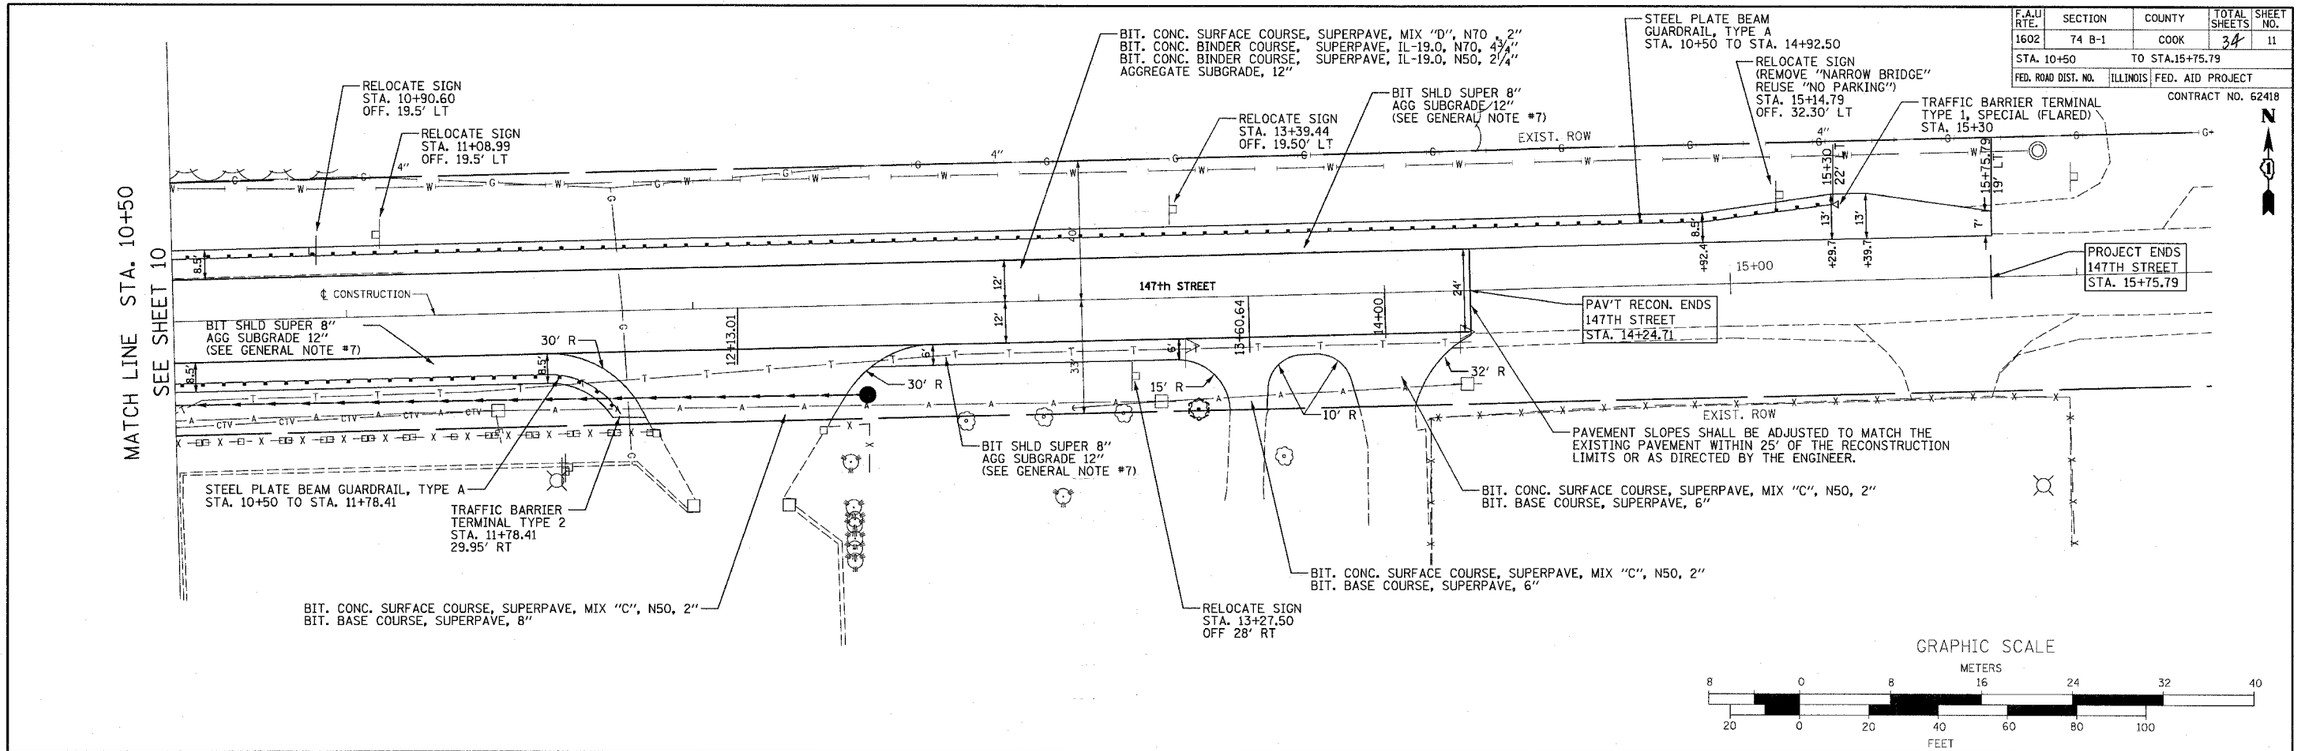

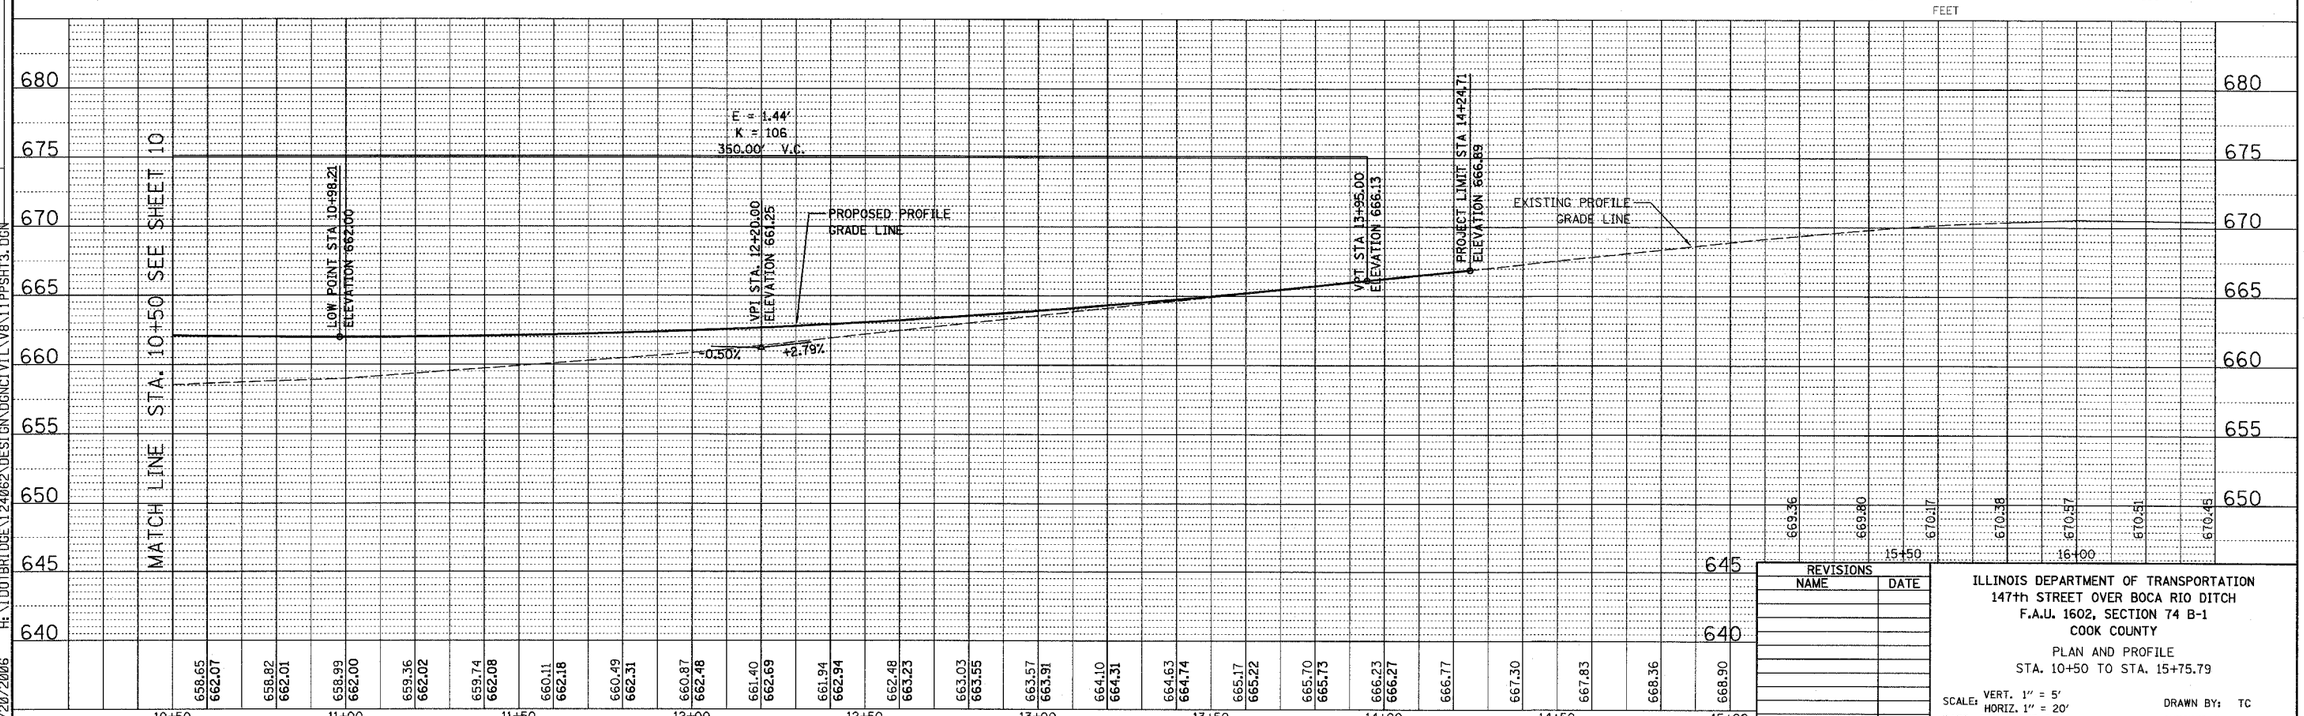

REVISIONS	
NAME	DATE

ILLINOIS DEPARTMENT OF TRANSPORTATION
147th STREET OVER BOCA RIO DITCH
F.A.U. 1602, SECTION 74 B-1
COOK COUNTY

PLAN AND PROFILE
STA. 10+50 TO STA. 15+75.79

SCALE: VERT. 1" = 5'
HORIZ. 1" = 20'
DATE: SEPTEMBER 2006

DRAWN BY: TC
CHECKED BY: KMA

9-25-06

PLAN
NOTE BOOK NO.
SURVEYED
PLOTTED
ALIGNMENT CHECKED
RT. OF WAY CHECKED
CADD FILE NAME
BY
DATE

PROFILE
NOTE BOOK NO.
SURVEYED
PLOTTED
GRADES CHECKED
B.M. NOTED
STRUCTURE NOTATNS CHKD
BY
DATE

H:\IDOTBRIDGE\124062\DESIGN\DGNCIVIL\V8\11PPSHT3.DGN

9/20/2006