F.A.U RTE.	SECTION	COUNTY	TOTAL SHEETS	SHEET NO.
1602	74 B-1	COOK	34	32
STA. 8+00	TO STA.11+50			
FED. ROAD DIST. NO.	ILLINOIS	FED. AID PROJECT		

CONTRACT NO. 62418

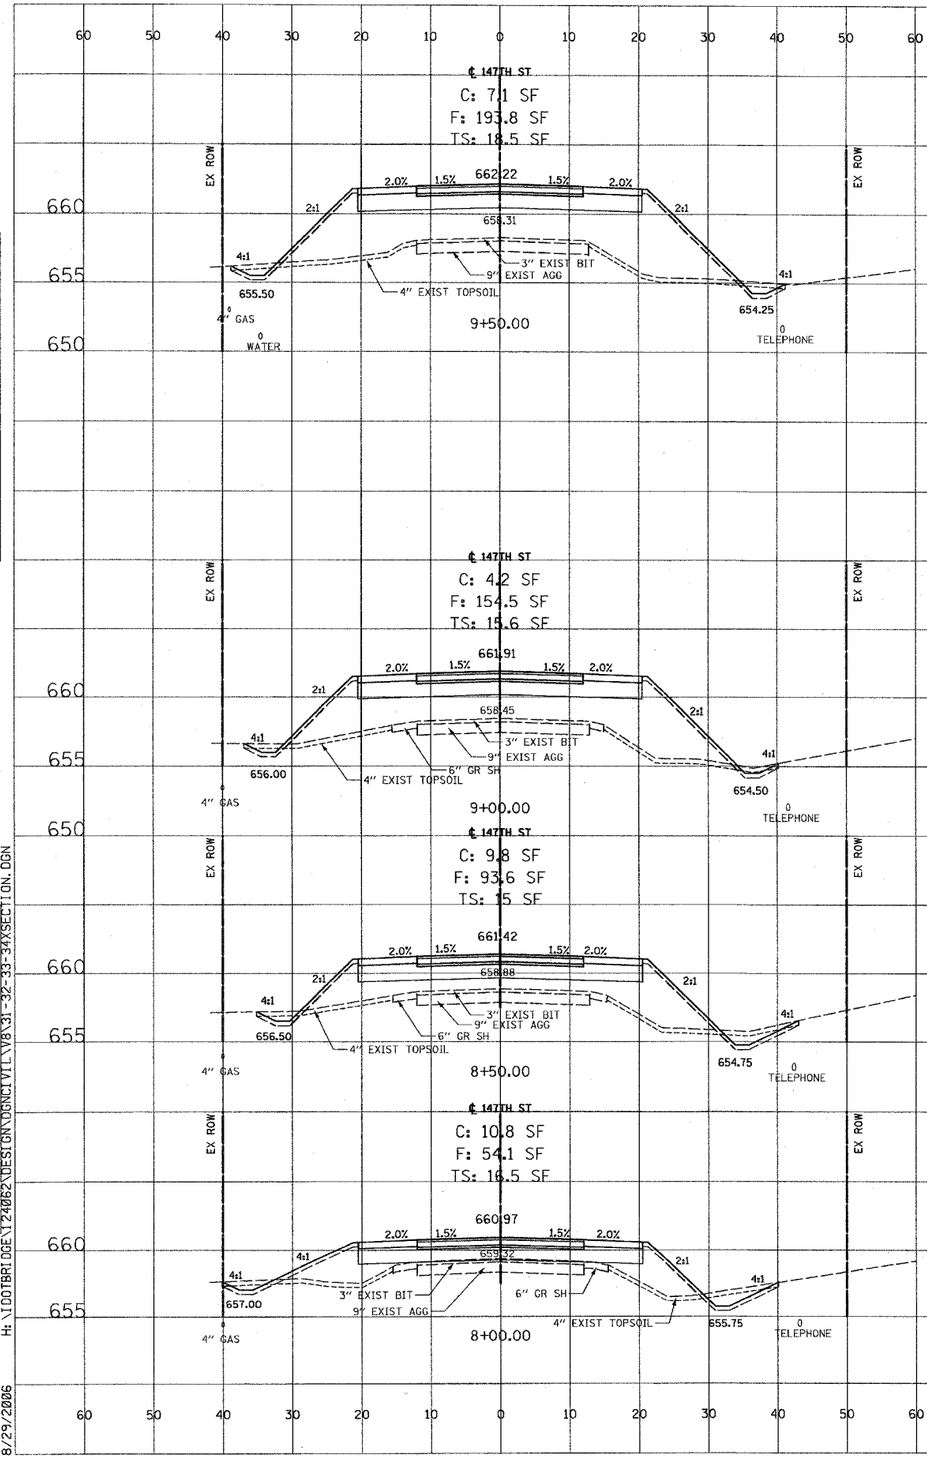

SCALE: HORIZ. 1" = 10'
VERT. 1" = 5'

H:\IDOTBRIDGE\12406\2\DESIGN\CIVIL\V8\31-32-33-34XSECTION.DGN

8/29/2006