F.A.U RTE.	SECTION	COUNTY	TOTAL SHEETS	SHEET NO.
1602	74 B-1	COOK	34	33
STA. 12+00		TO STA.14+50		
FED. ROAD DIST. NO.	ILLINOIS	FED. AID PROJECT		

CONTRACT NO. 62418

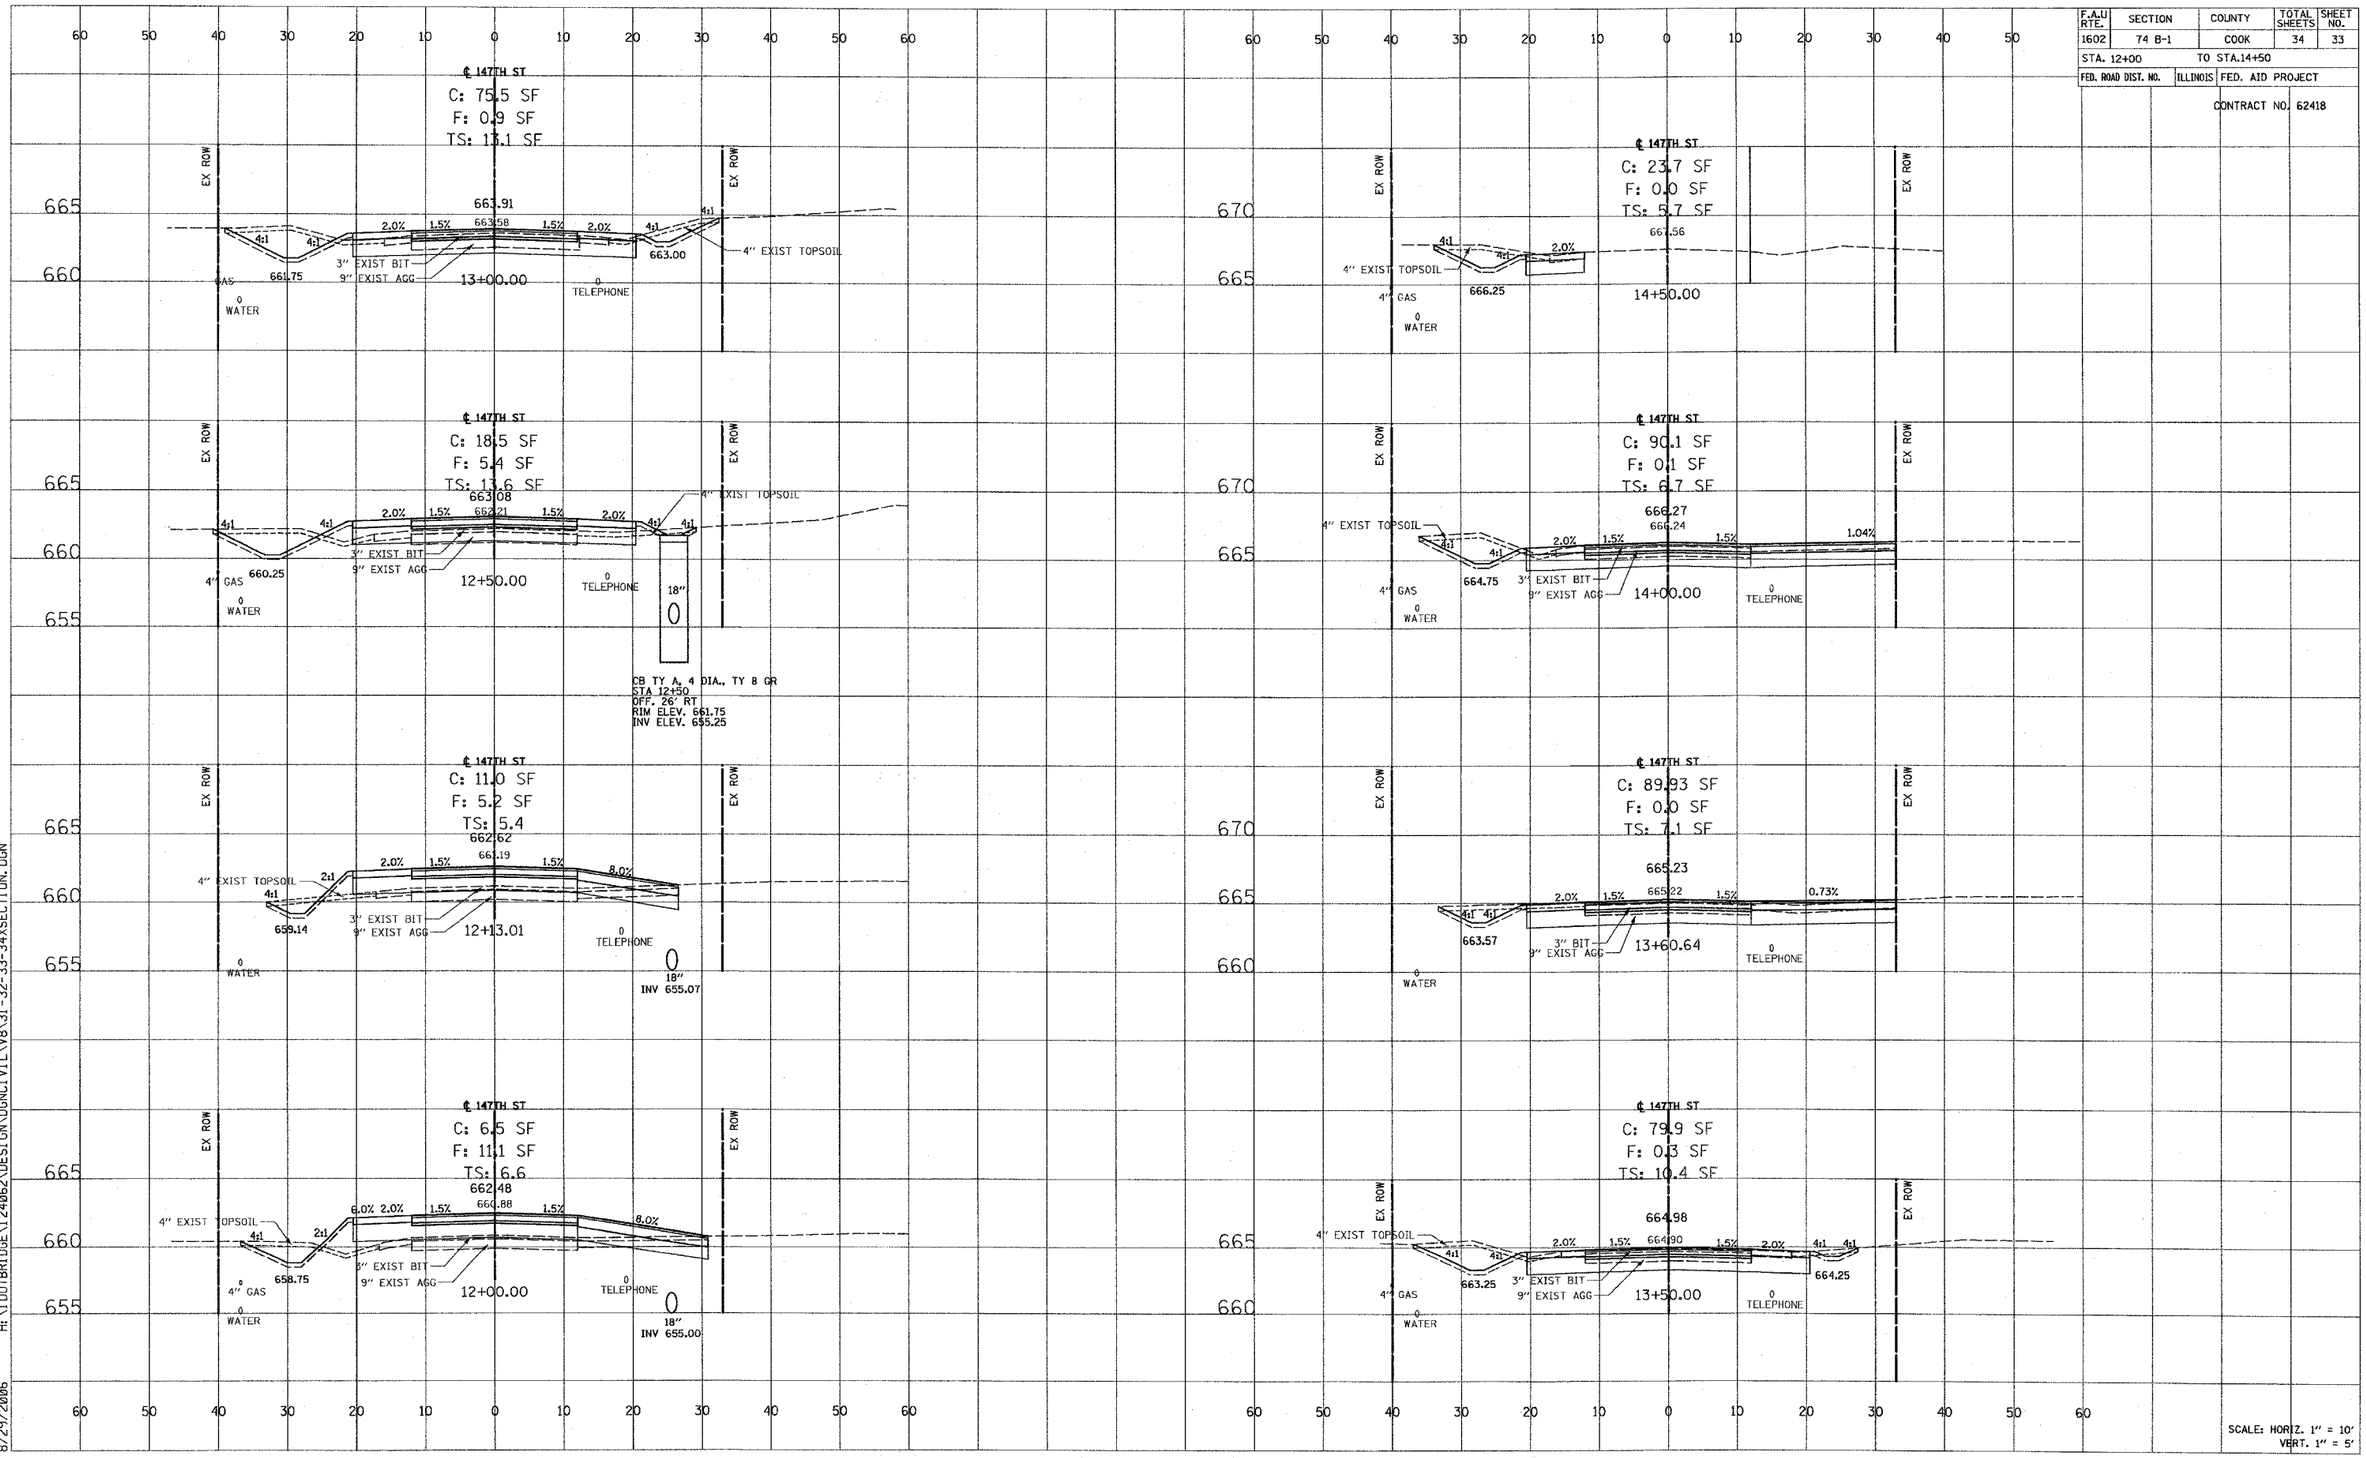

SCALE: HORIZ. 1" = 10'
VERT. 1" = 5'

FINAL SURVEY | NOTE BOOK NO. | SURVEYED | PLOTTED | TEMPLATE | AREAS | AREAS CHECKED | BY | DATE

ORIGINAL SURVEY | NOTE BOOK NO. | SURVEYED | PLOTTED | TEMPLATE | AREAS | AREAS CHECKED | BY | DATE

H:\IDOTBRIDGE\124062\DESIGN\DGNCIVIL\V8\31-32-33-34XSECTION.DGN

8/29/2006