F.A.I. RTE.	SECTION	COUNTY	TOTAL SHEETS	SHEET NO.
74	•	CHAMPAIGN	122	41
STA.		TO STA.		
FED. ROAD DIST. NO. _	ILLINOIS	FED. AID PROJECT		

•(10-92-8)(HB-1,HB-4)BR
CONTRACT NO. 70001

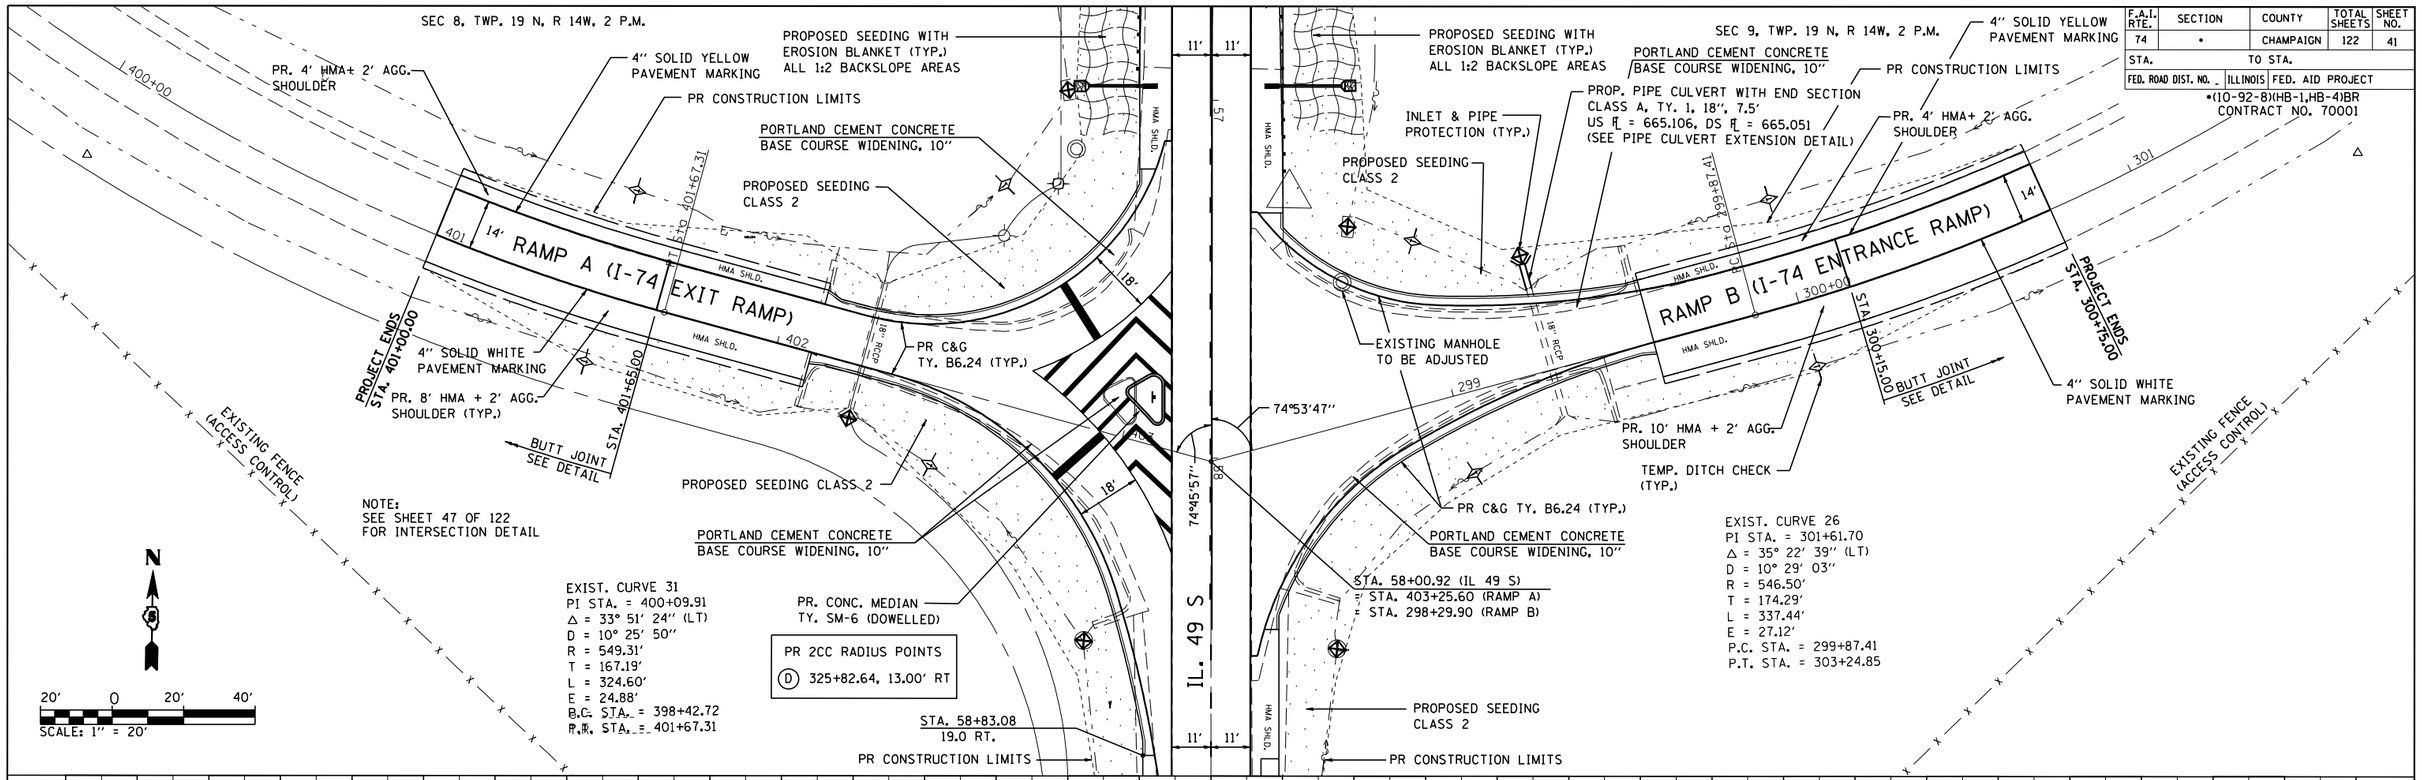

IL 49S RAMPS A & B

PLAN	BY	DATE
SURVEYED		
PLOTTED		
ALIGNMENT CHECKED		
R.O.W. CHECKED		
NOTE BOOK NO. ___	STAKED BY ___ AND FIELD NOTES ___	

PROFILE	BY	DATE
SURVEYED		
PLOTTED		
GRADES CHECKED		
STAKED		
NOTE BOOK NO. ___	SIGNATURE ___ NOTATIONS CHKD	