ORIGINAL SURVEY		BY	DATE
NOTE BOOK	SURVEYED		
	PLOTTED		
	TEMPLATE		
	AREAS		
NO.	AREAS CHECKED		

FINAL SURVEY		BY	DATE
NOTE BOOK	SURVEYED		
	PLOTTED		
	TEMPLATE		
	AREAS		
NO.	AREAS CHECKED		

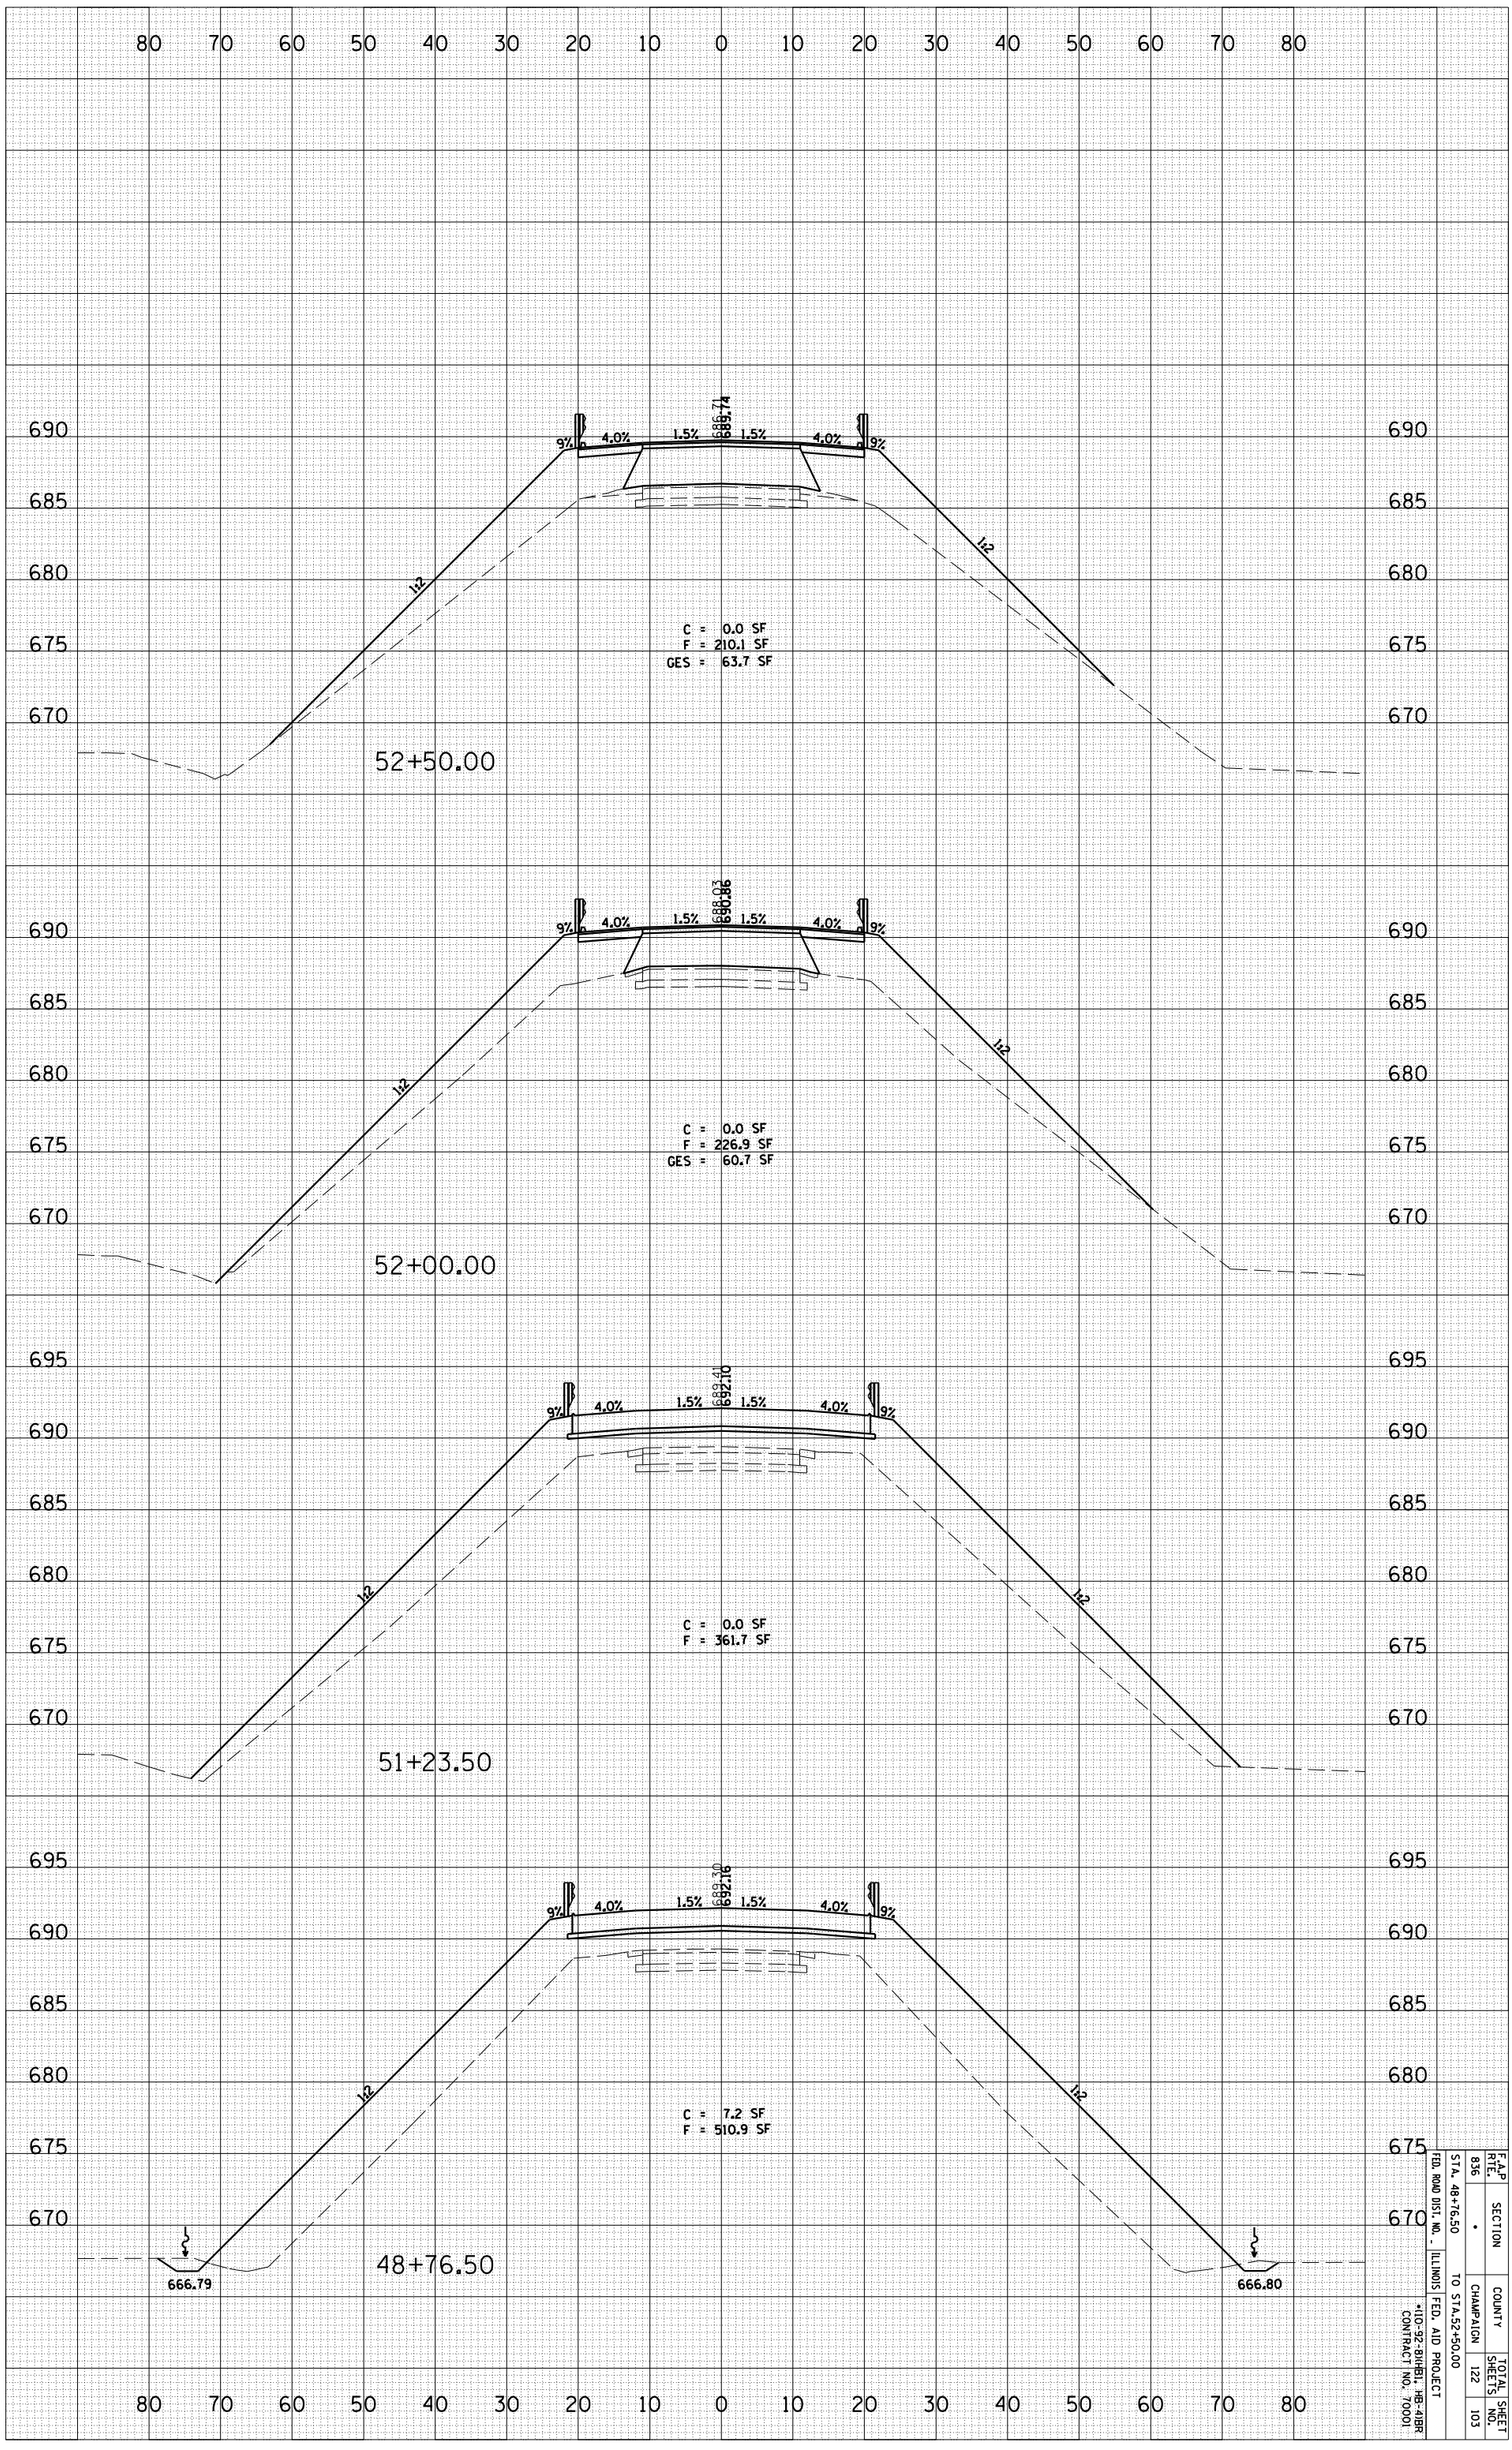

F.A.P. RTE.	SECTION	COUNTY	TOTAL SHEETS	SHEET NO.
836	*	CHAMPAIGN	122	103

FED. ROAD DIST. NO. | ILLINOIS | FED. AID PROJECT

STA. 48+76.50 TO STA.52+50.00

*IL0-32-BHNBL, HB-41BR
CONTRACT NO. 70001

1149S