CONTRACT NO. 83862

F.A.P RTE.	SECTION	COUNTY	TOTAL SHEETS	SHEET NO.
361	06-00214-03-BR	KANE	52	45
STA. 580+00.00		TO STA. 583+00.00		
FED. ROAD DIST. NO.	ILLINOIS	FED. AID PROJECT		

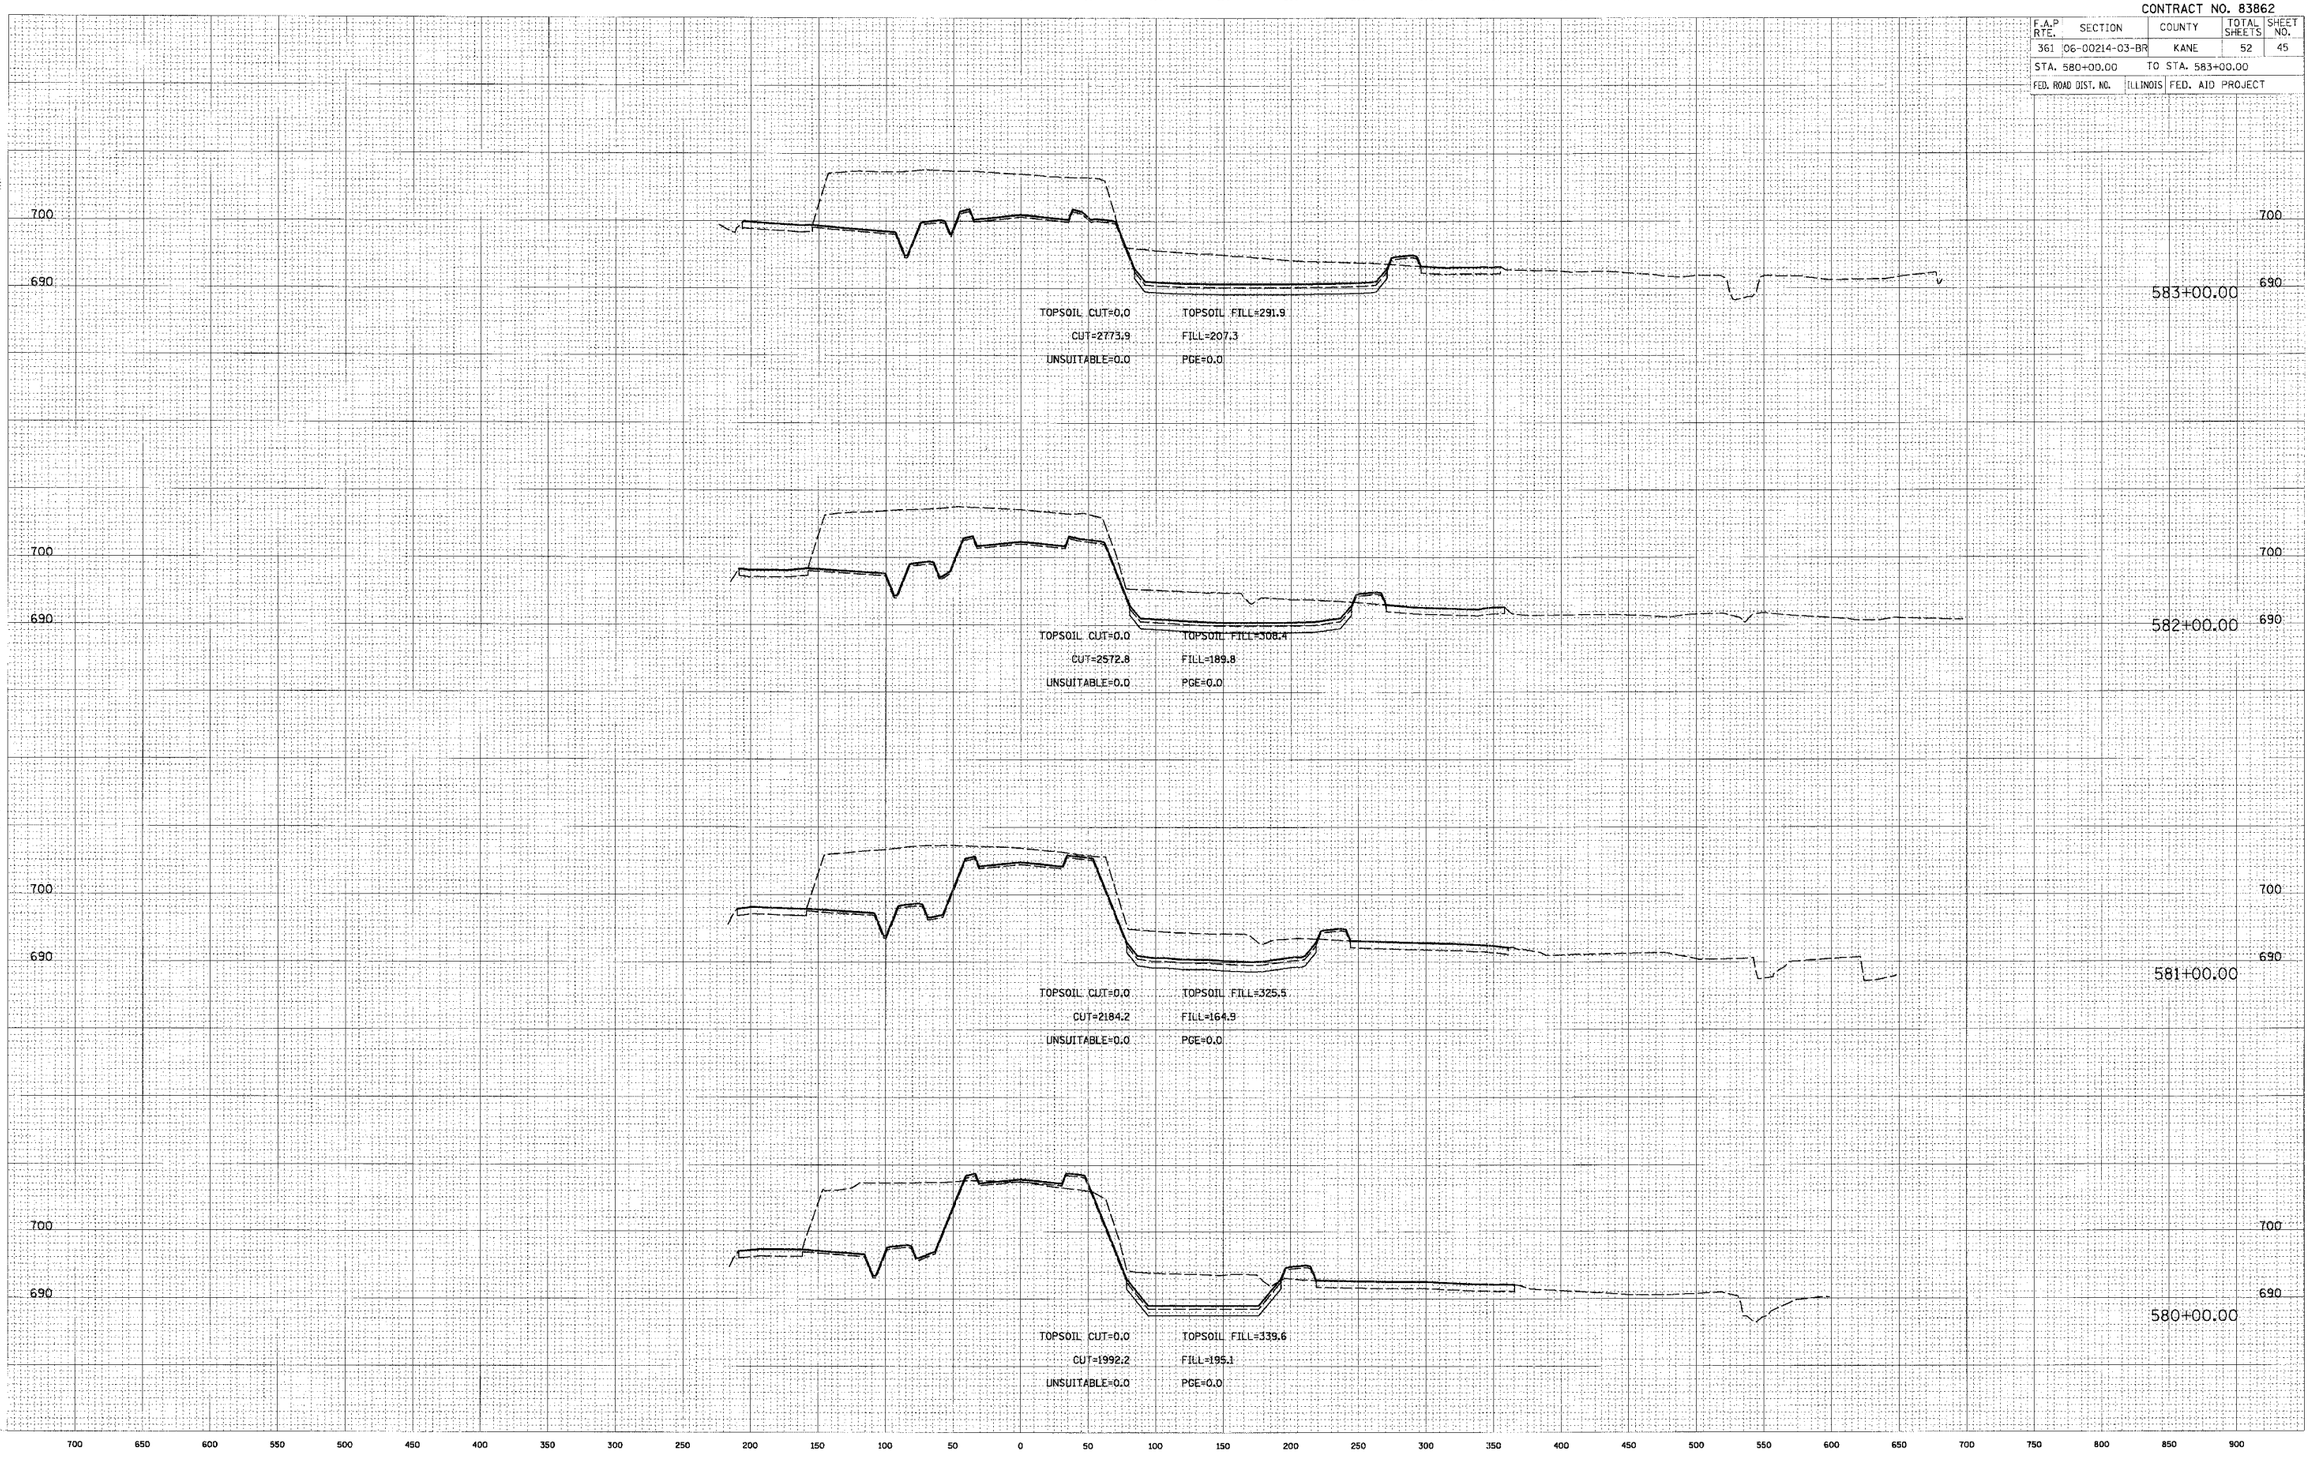

CHRISTOPHER B. BURKE ENGINEERING, LTD.
9575 W. Higgins Road, Suite 600
Rosemont, Illinois 60018
(847) 823-0500

ORIGINAL SURVEY	SUBMITTED	BY
NOTE BOOK	PLOTTED	DATE
NO.	TEMPLATE	
	AREAS CHECKED	

FINAL SURVEY	SUBMITTED	BY
NOTE BOOK	PLOTTED	DATE
NO.	TEMPLATE	
	AREAS CHECKED	

PLOT DATE = 9/13/2005
FILE NAME = $FILEL$
PLOT SCALE = $LSCALE$
USER NAME = $USER$