CONTRACT NO. 83862

F.A.P RTE.	SECTION	COUNTY	TOTAL SHEETS	SHEET NO.
361	06-00214-03-BR	KANE	52	49

STA. 597+00.00 TO STA. 600+00.00

FED. ROAD DIST. NO. | ILLINOIS FED. AID PROJECT

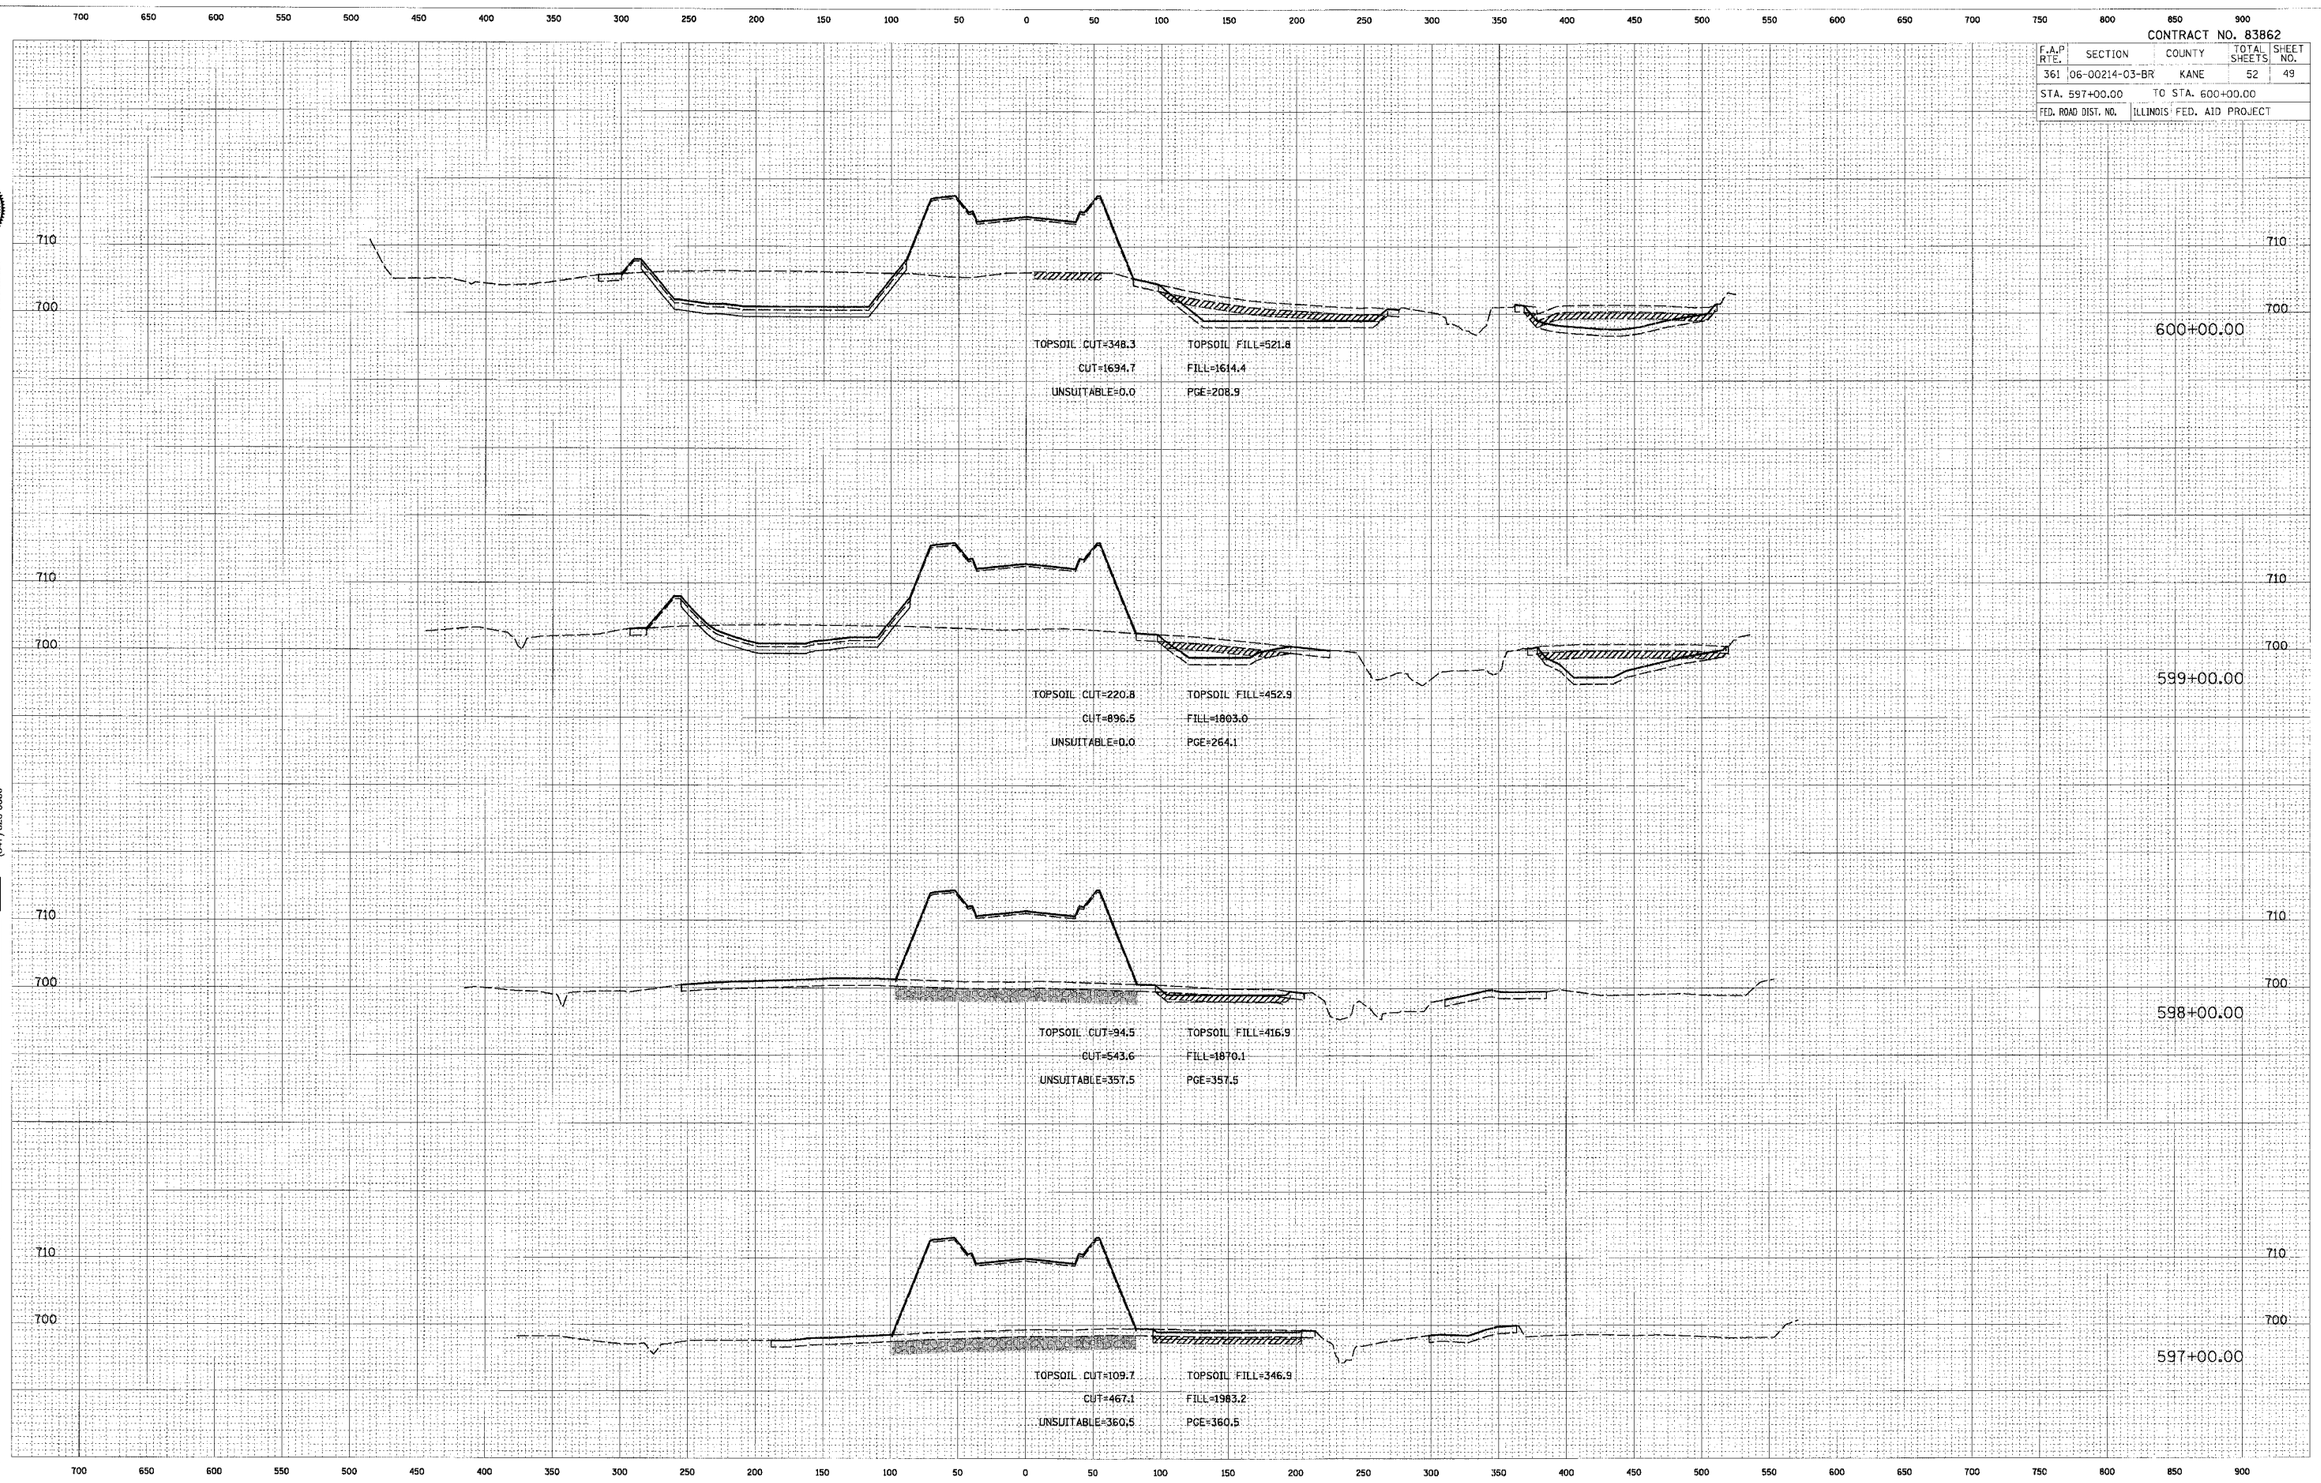

CHRISTOPHER B. BURKE ENGINEERING, LTD.
9575 W. Higgins Road, Suite 600
Rosemont, Illinois 60018
(847) 823-0500

FINAL SURVEY | NOTE BOOK NO. | SURVEYED | PLOTTED | TEMPLATE | AREAS | AREAS CHECKED | BY | DATE

ORIGINAL SURVEY | NOTE BOOK NO. | SURVEYED | PLOTTED | TEMPLATE | AREAS | AREAS CHECKED | BY | DATE

PLOT DATE = 9/13/2006
FILE NAME = $FILEL$
PLOT SCALE = 5'/ IN.
USER NAME = $USER$