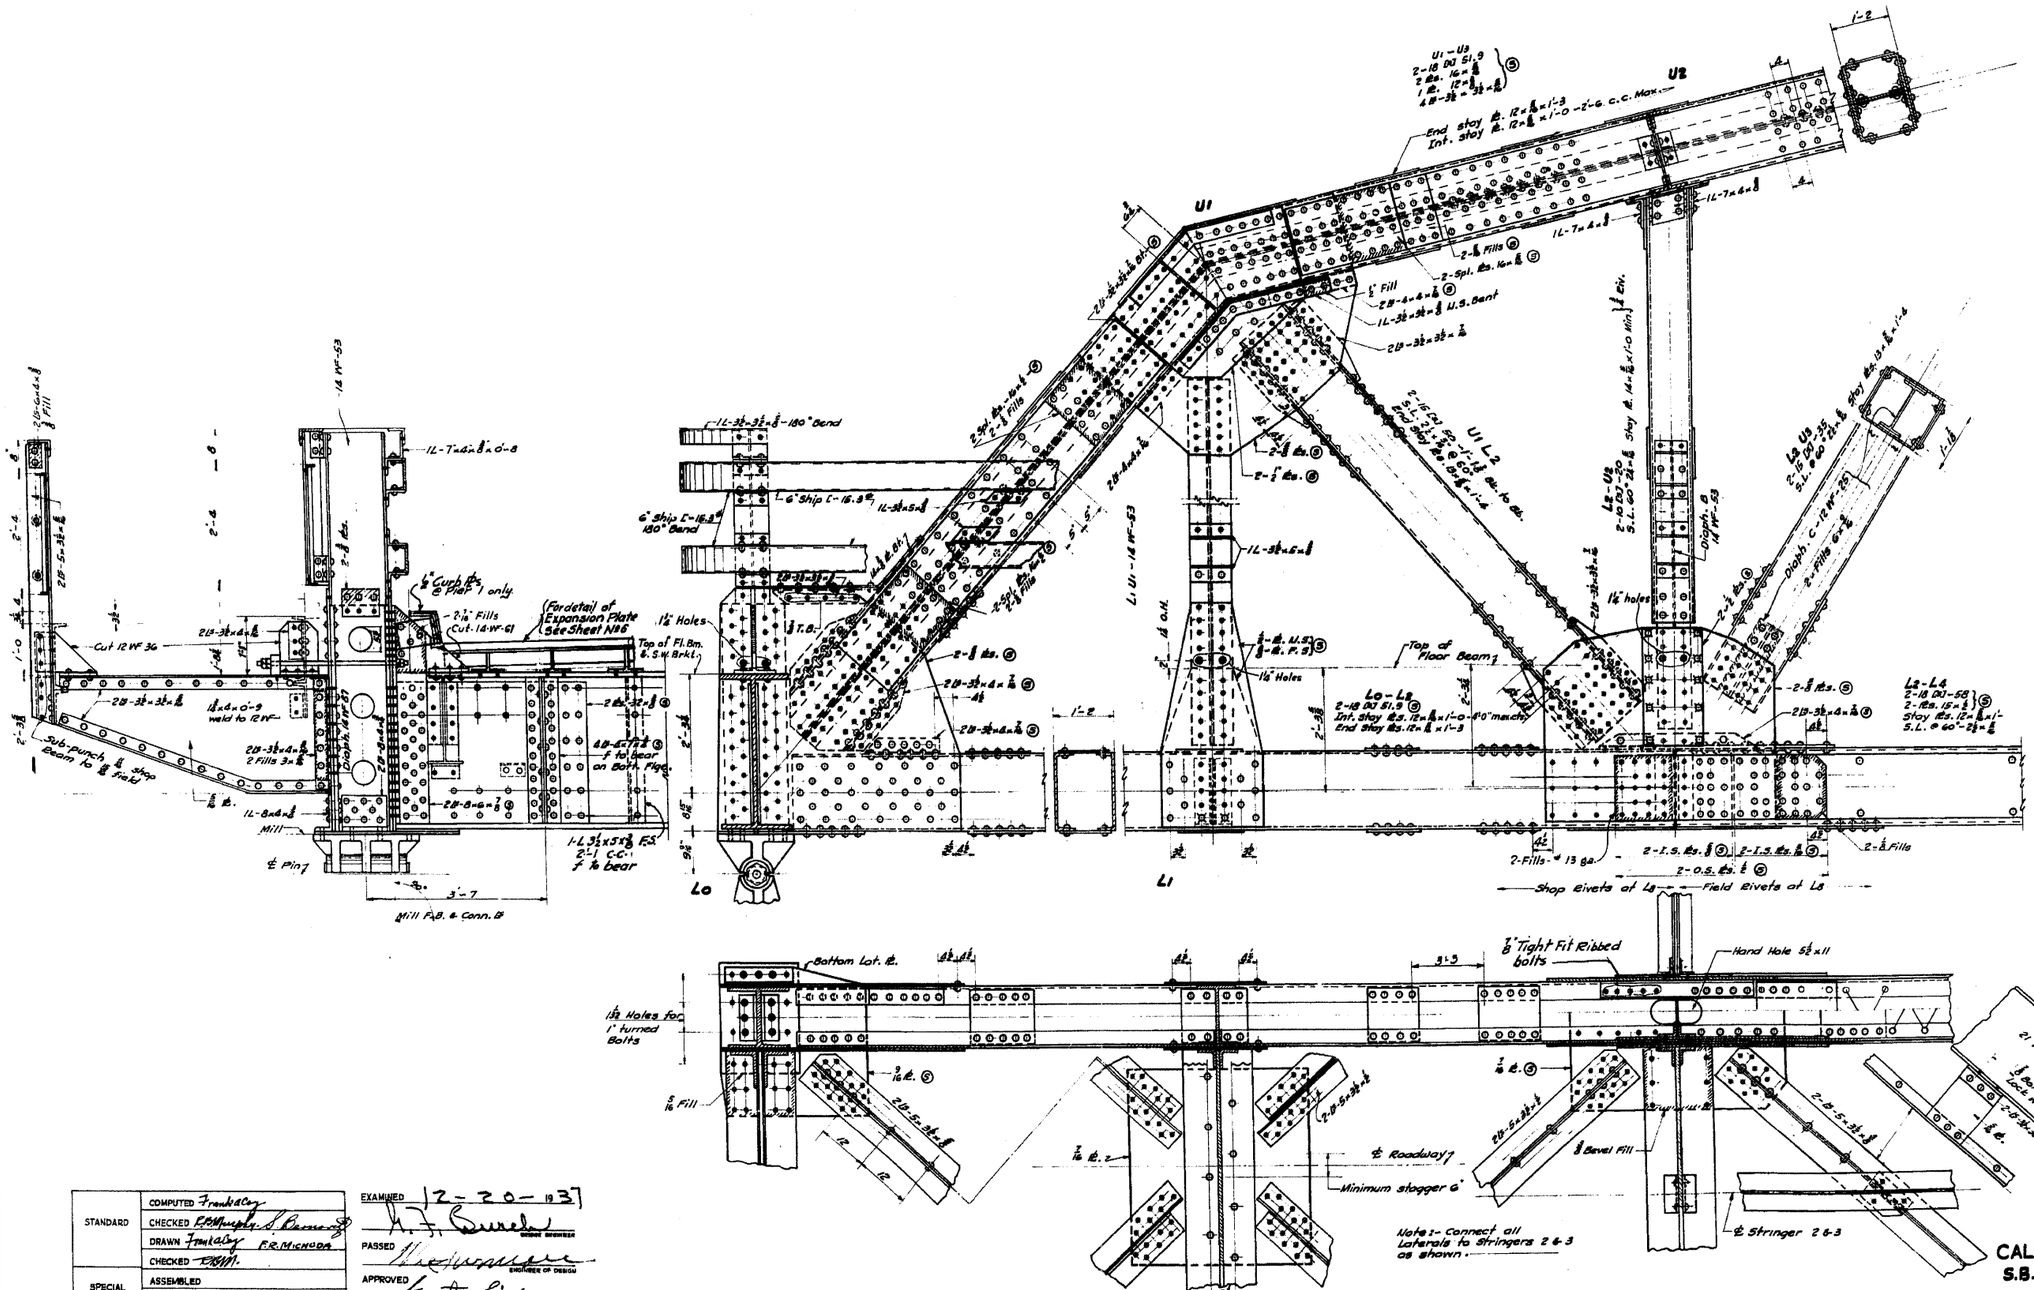

STANDARD	COMPUTED	Frankacy
	CHECKED	E.R.Murphy-S.Barnes
	DRAWN	Frankacy F.R.MICHODA
	CHECKED	E.R.M.
SPECIAL	ASSEMBLED	
	CHECKED	

EXAMINED 12-20-1937
PASSED
APPROVED

FOR INFORMATION ONLY

SPAN 2 TRUSS Lo-L2
PROJECT 141-G
CALUMET- SAG CHANNEL BRIDGE
S.B.I. ROUTE 50 - SEC. 3068-F-E-P
COOK COUNTY

N:\PROJ\03398.00\Design\Structural\CAD\03398.00 25 Existing Truss Details 1.dgn

Clorba Group, Inc.
CONSULTING ENGINEERS
8507 North Cumberland Avenue
Suite 103, Chicago, Illinois 60656
Tel 773.774.4000
Fax 773.775.4014
Email chicago@clorba.com

USER NAME = akhan	DESIGNED - BWS	REVISED -	
	CHECKED - DL	REVISED -	
PLOT SCALE = 0.1 '/' / in.	DRAWN - RD	REVISED -	
PLOT DATE = 9/9/2011	CHECKED - DL	REVISED -	

STATE OF ILLINOIS
DEPARTMENT OF TRANSPORTATION

EXISTING TRUSS DETAILS I
STRUCTURE NO. 016-0421
SHEET NO. S-25 OF S-27 SHEETS

F.A.P. RTE.	SECTION	COUNTY	TOTAL SHEETS	SHEET NO.
350	3068 A-B-R-1	COOK	57	48
		CONTRACT NO.	60N88	
	ILLINOIS FED. AID PROJECT			