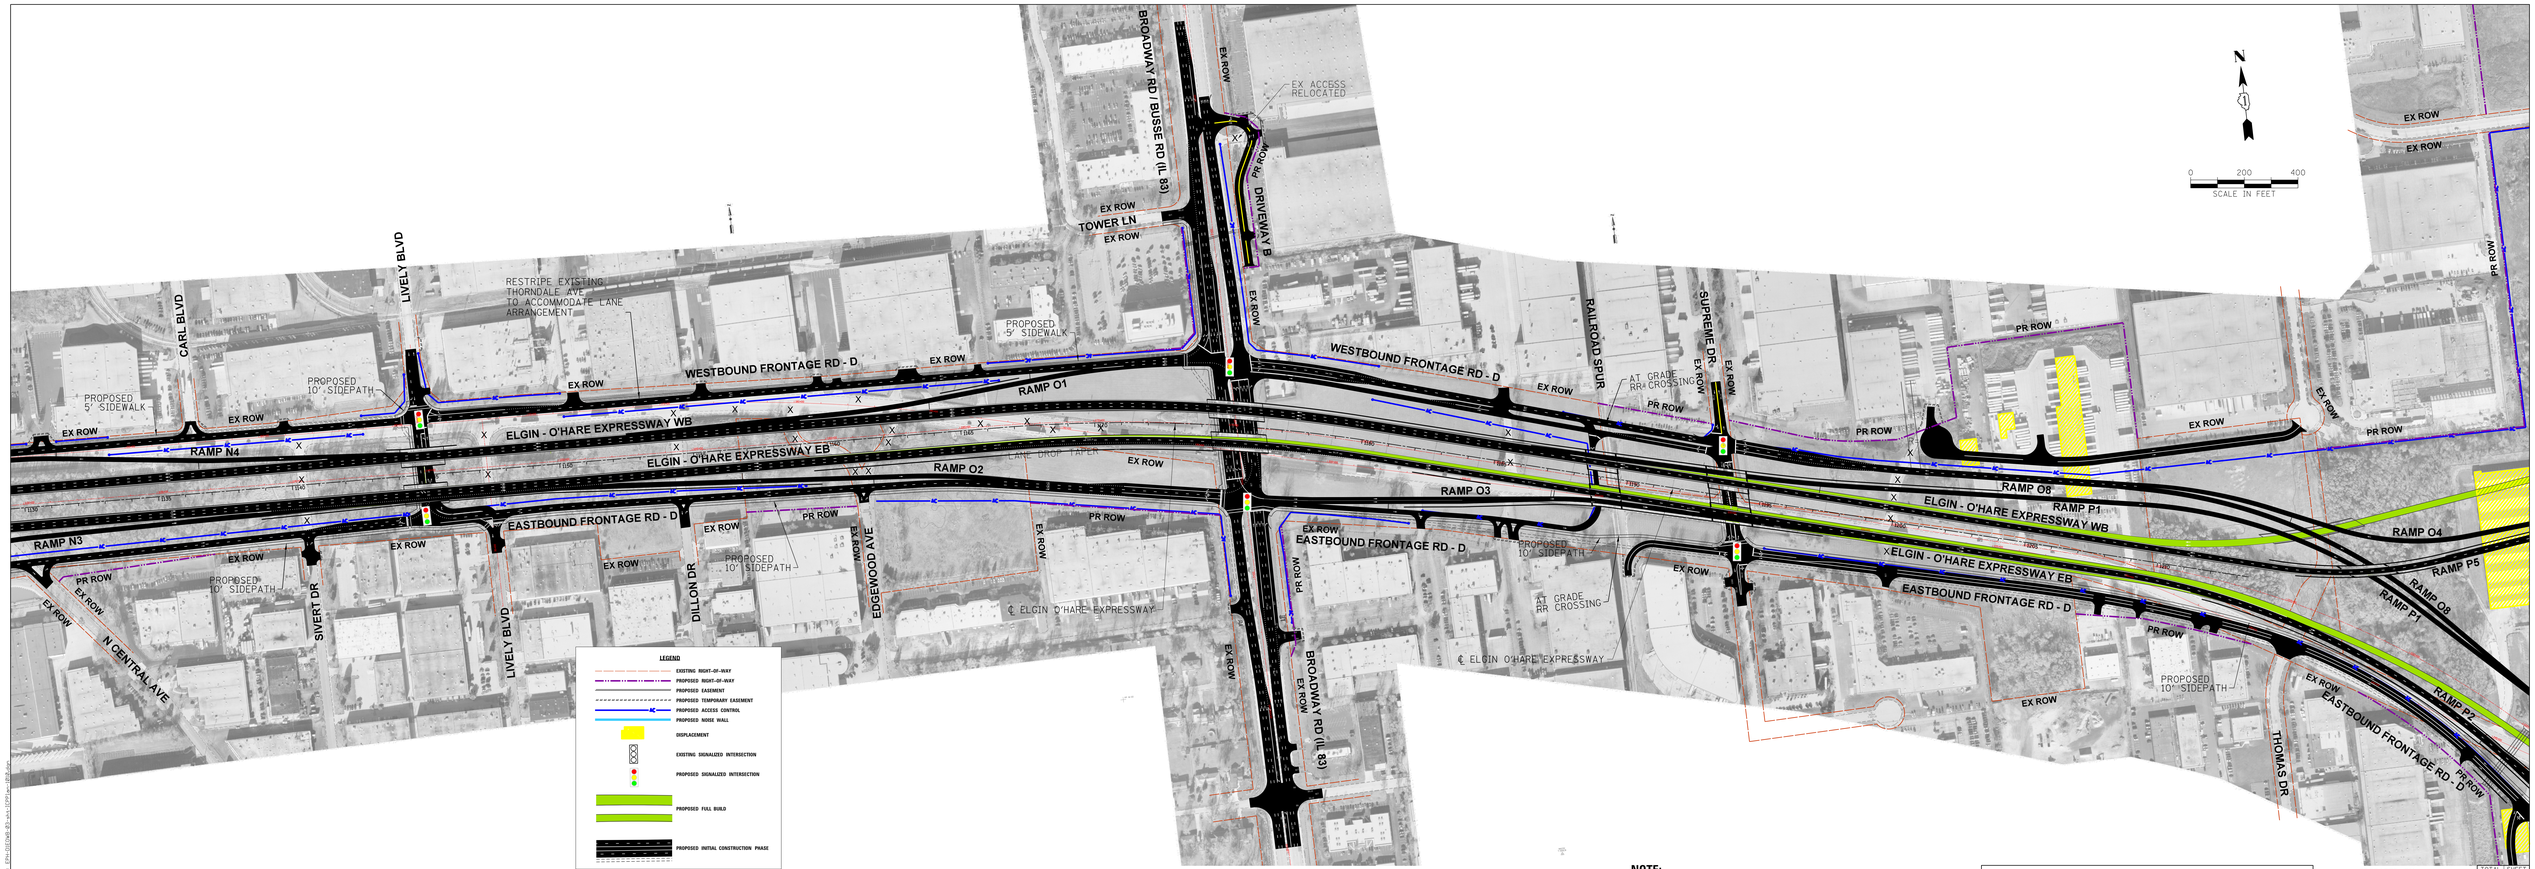

NOTE:

FRONTAGE ROAD CONFIGURATION PARALLELING
THE ELGIN O'HARE EXPRESSWAY UNDER CONSIDERATION

ELGIN O'HARE EXPRESSWAY
AT BUSSE ROAD (IL 83)

PREPARED BY:
CH2MHILL.

TOTAL SHEETS	SHEET NO.
22	10

CENTRAL SECTION – PART B

FILE NAME = E:\Projects\IDOT\ORD-82\ord-1199\ord-1199.dgn