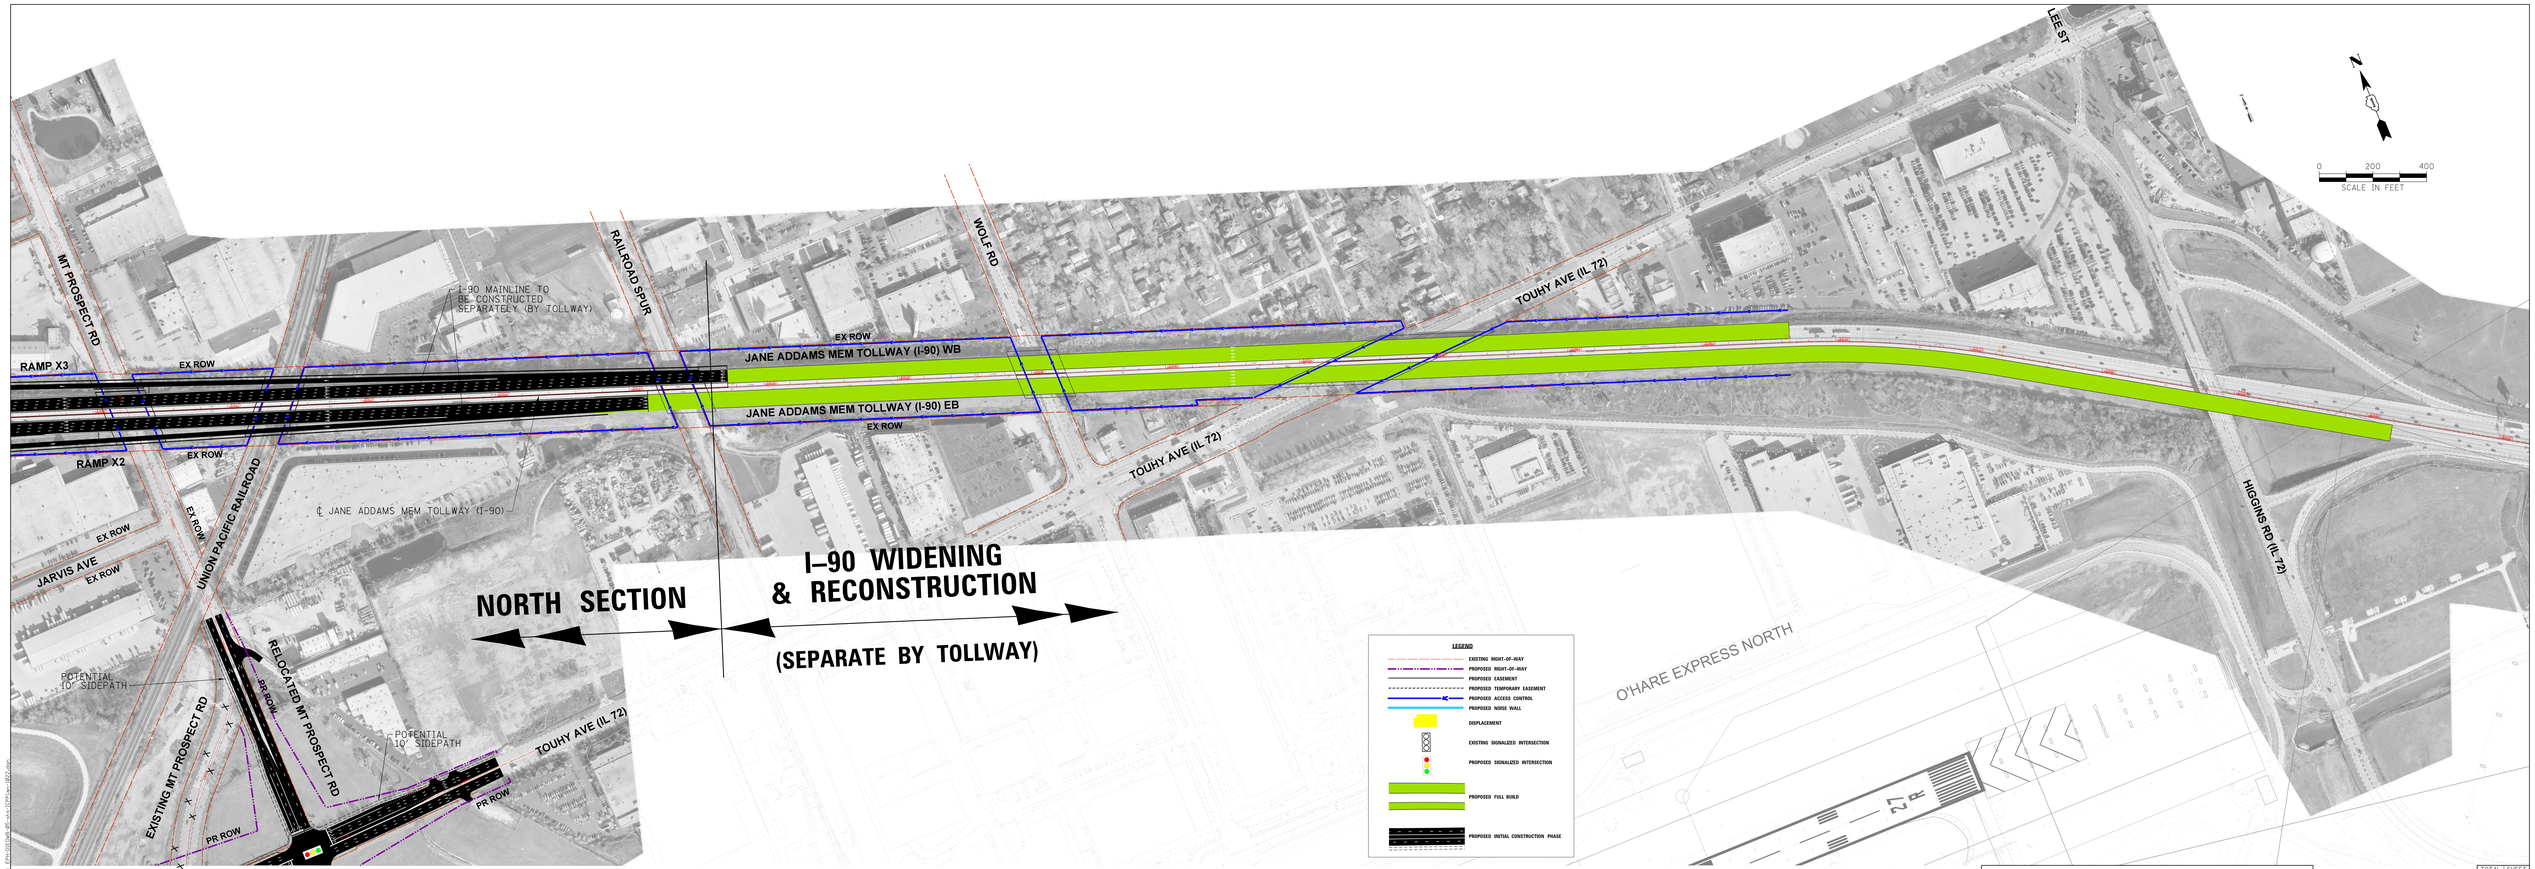

JANE ADDAMS MEMORIAL TOLLWAY (I-90)
MOUNT PROSPECT ROAD TO LEE STREET

PREPARED BY:
CH2MHILL.

TOTAL SHEETS	SHEET NO.
22	22

NORTH SECTION