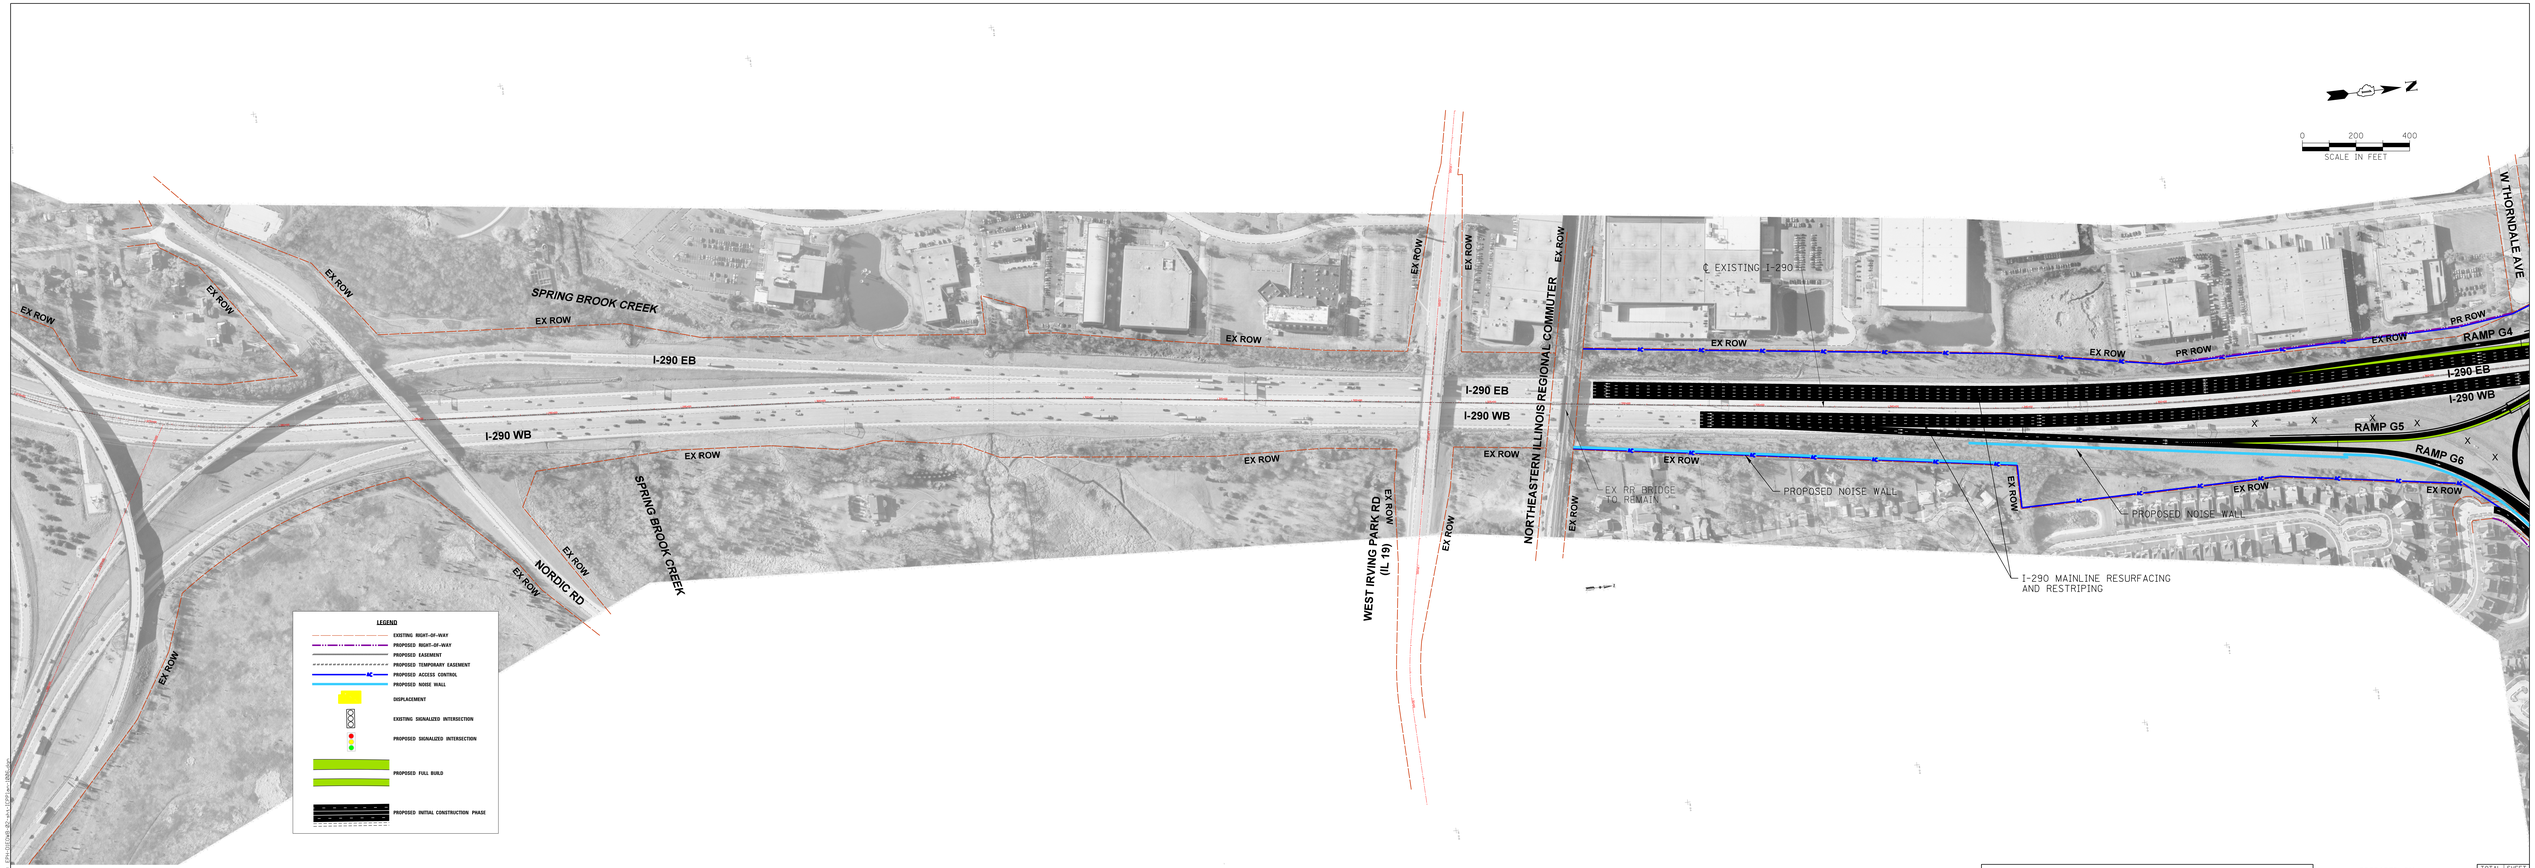

I–290
SOUTH OF ELGIN O'HARE EXPRESSWAY

PREPARED BY:
CH2MHILL.

TOTAL SHEETS	SHEET NO.
22	7

CENTRAL SECTION – PART A

FILE NAME = g:\projects\ind-82-ais\i290\ais-i290.dgn