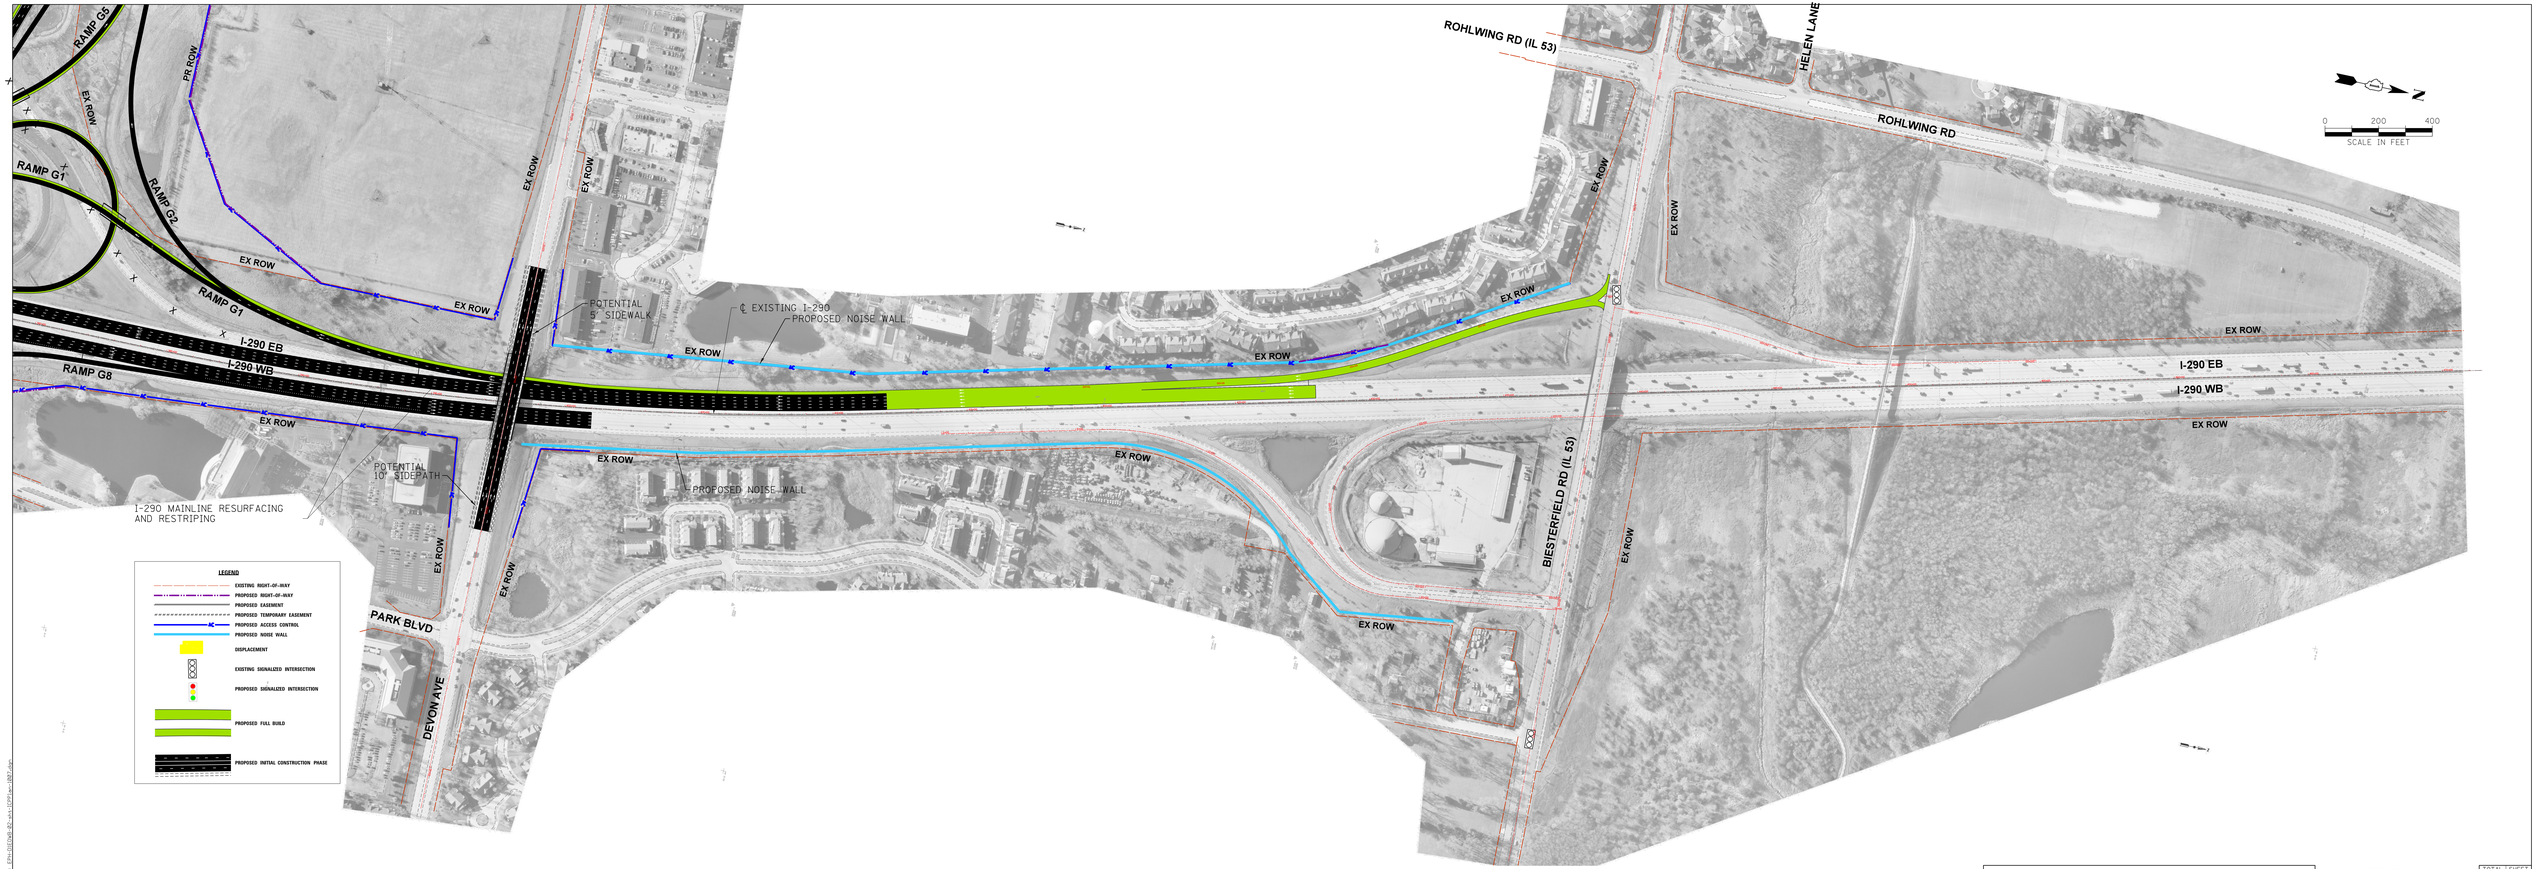

I–290
NORTH OF ELGIN O'HARE EXPRESSWAY

PREPARED BY:
CH2MHILL.

TOTAL SHEETS	SHEET NO.
22	8

CENTRAL SECTION – PART A

FILE NAME = E:\Projects\CHR-BZ\ohx\I290\ohx\SHEF.dgn