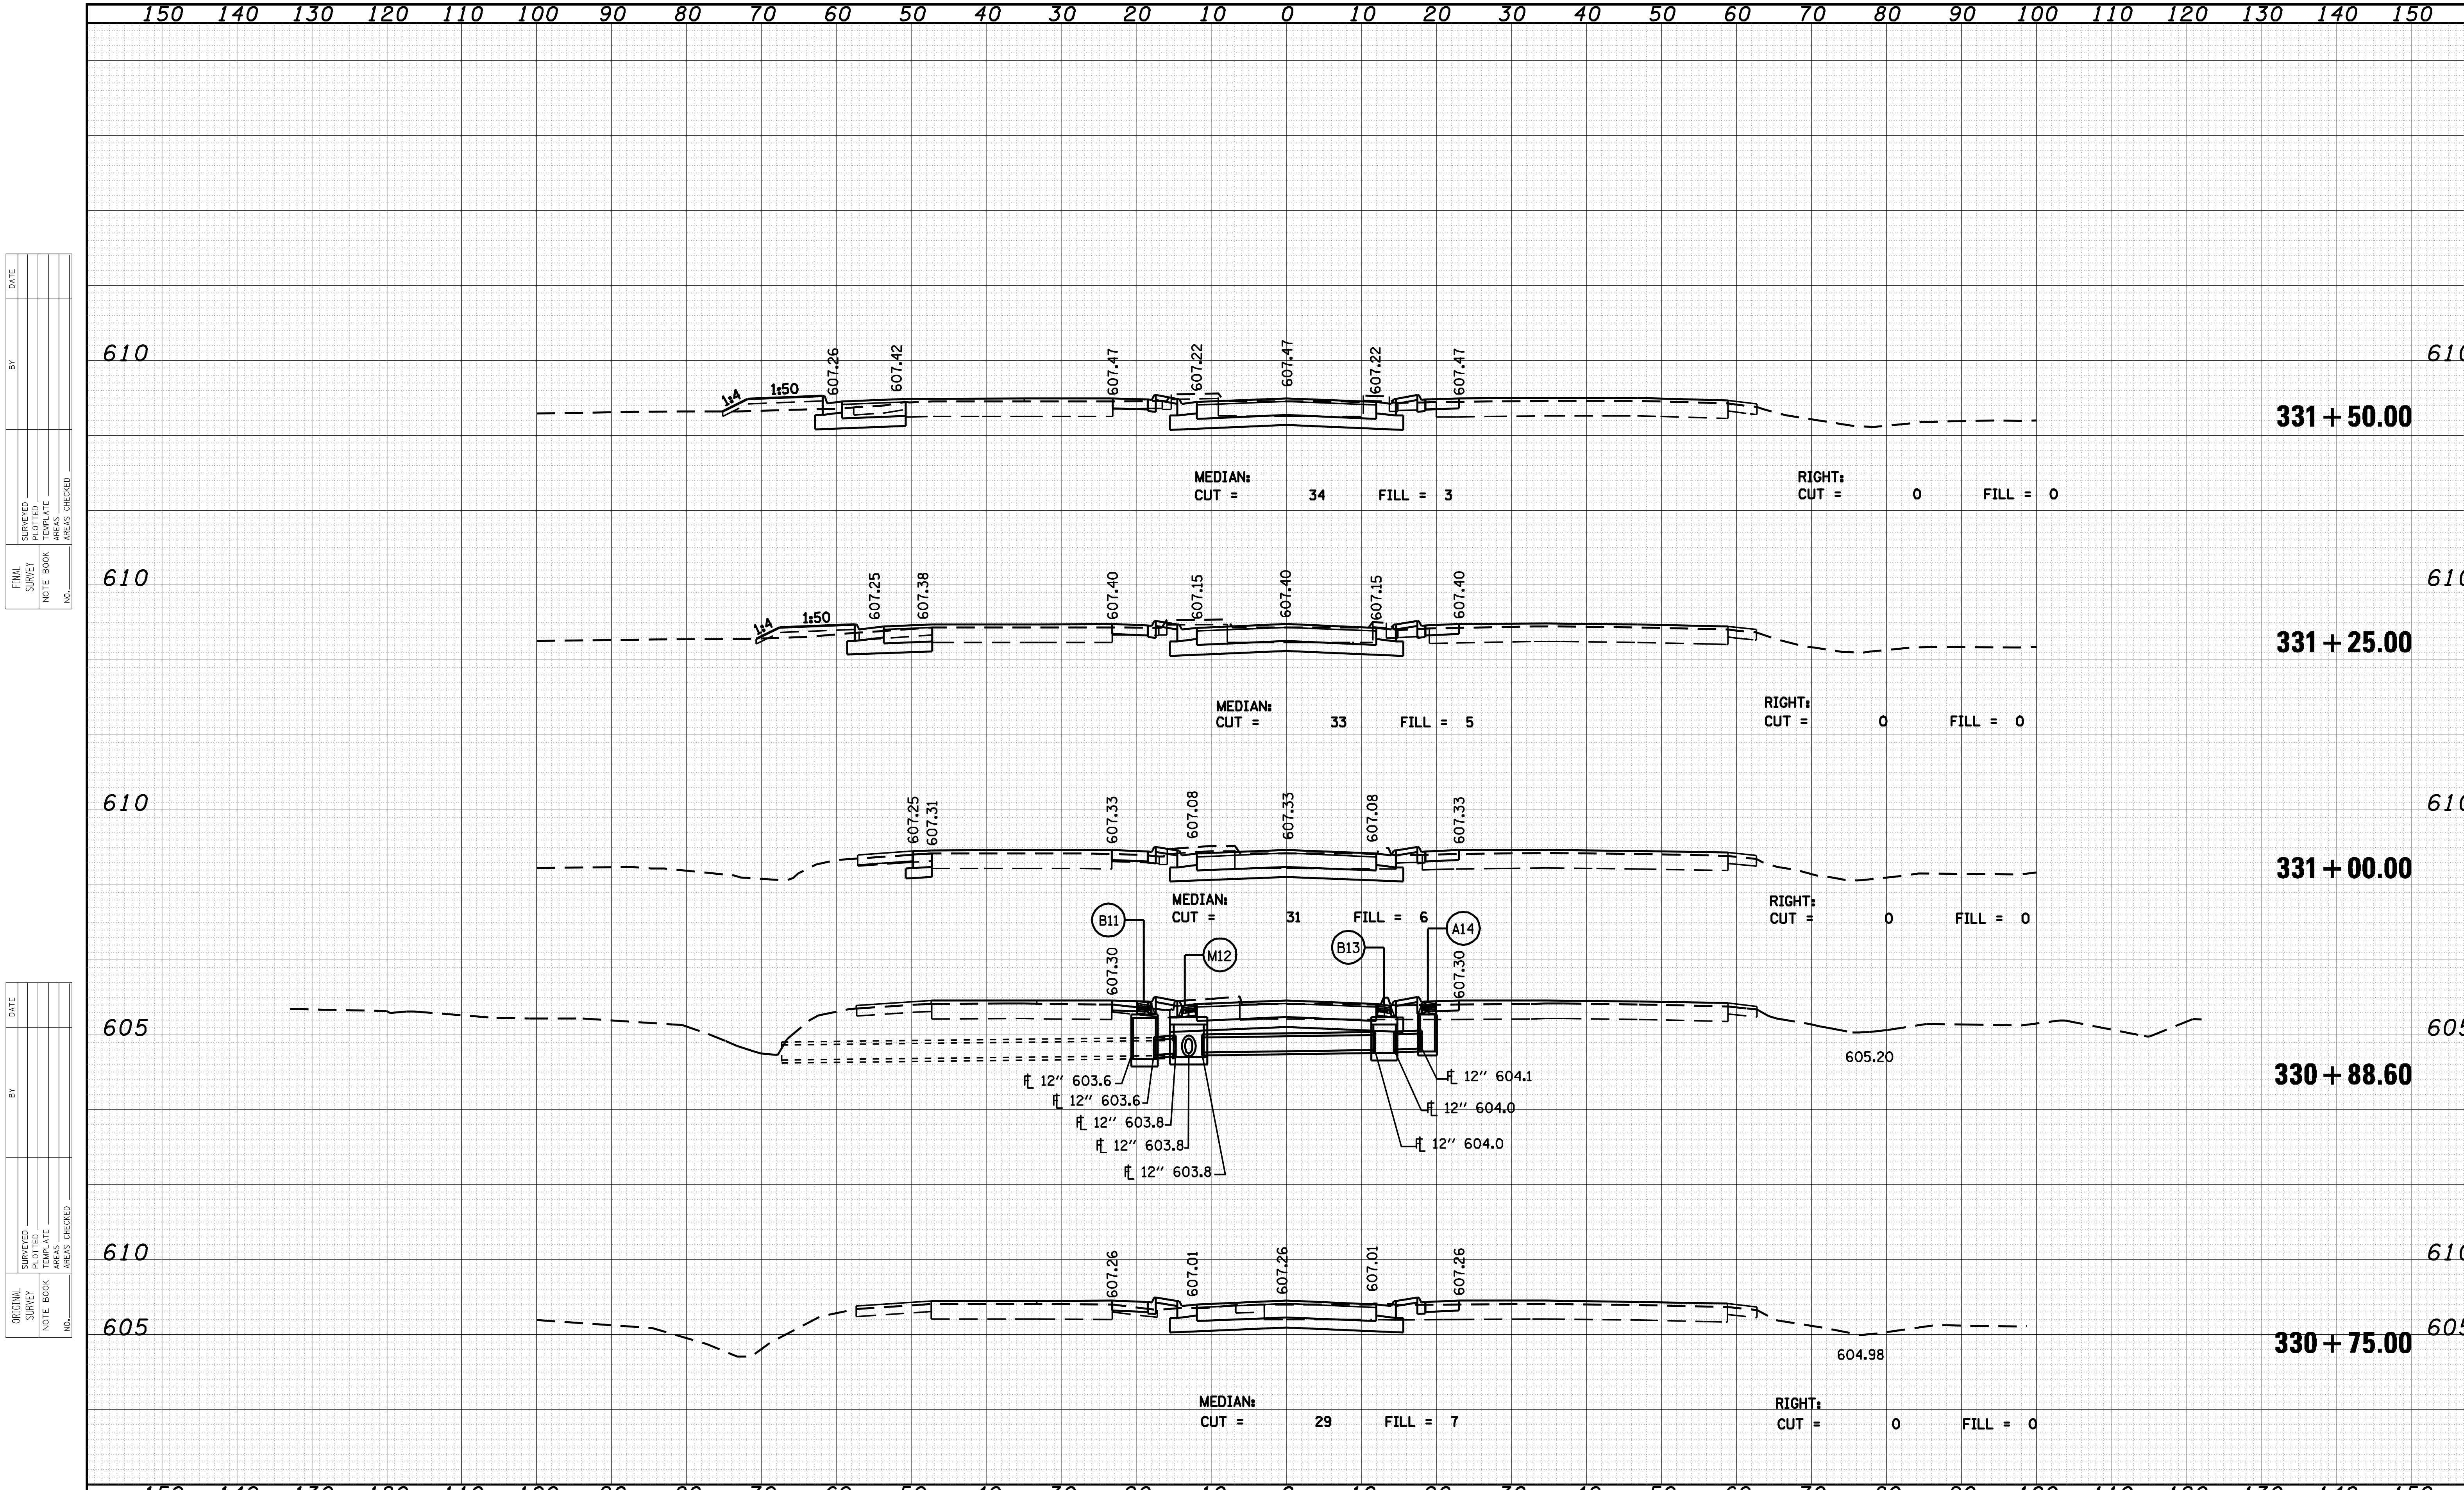


**CEC** Cummins Engineering Corporation
Civil and Structural Engineering

| | | |
|---|---|---|
| JOB = 2200.4 | DESIGNED - NAK | REVISED - |
| FILE NAME = D672B99-xssht-a200.dgn | DRAWN - AJH | REVISED - |
| PLOT SCALE = 20.0000 '/ IN. | CHECKED - NAK | REVISED - |
| PLOT DATE = Oct-29-2009 12:07:26PM | DATE - 8/27/2009 | REVISED - |

**STATE OF ILLINOIS**
**DEPARTMENT OF TRANSPORTATION**

**CROSS SECTIONS – IL 4/VETERANS PARKWAY (NORTH)**

SCALE: | SHEET NO. OF SHEETS | STA. 330+75.00 TO STA. 331+50.00

| F.A.P. RTE. | SECTION | COUNTY | TOTAL SHEETS | SHEET NO. |
|---|---|---|---|---|
| 662 | (2-1-2, 2-2) RS, T-6 | SANGAMON | 244 | 197 |

CONTRACT NO. 72B99

FED. ROAD DIST. NO. | ILLINOIS | FED. AID PROJECT