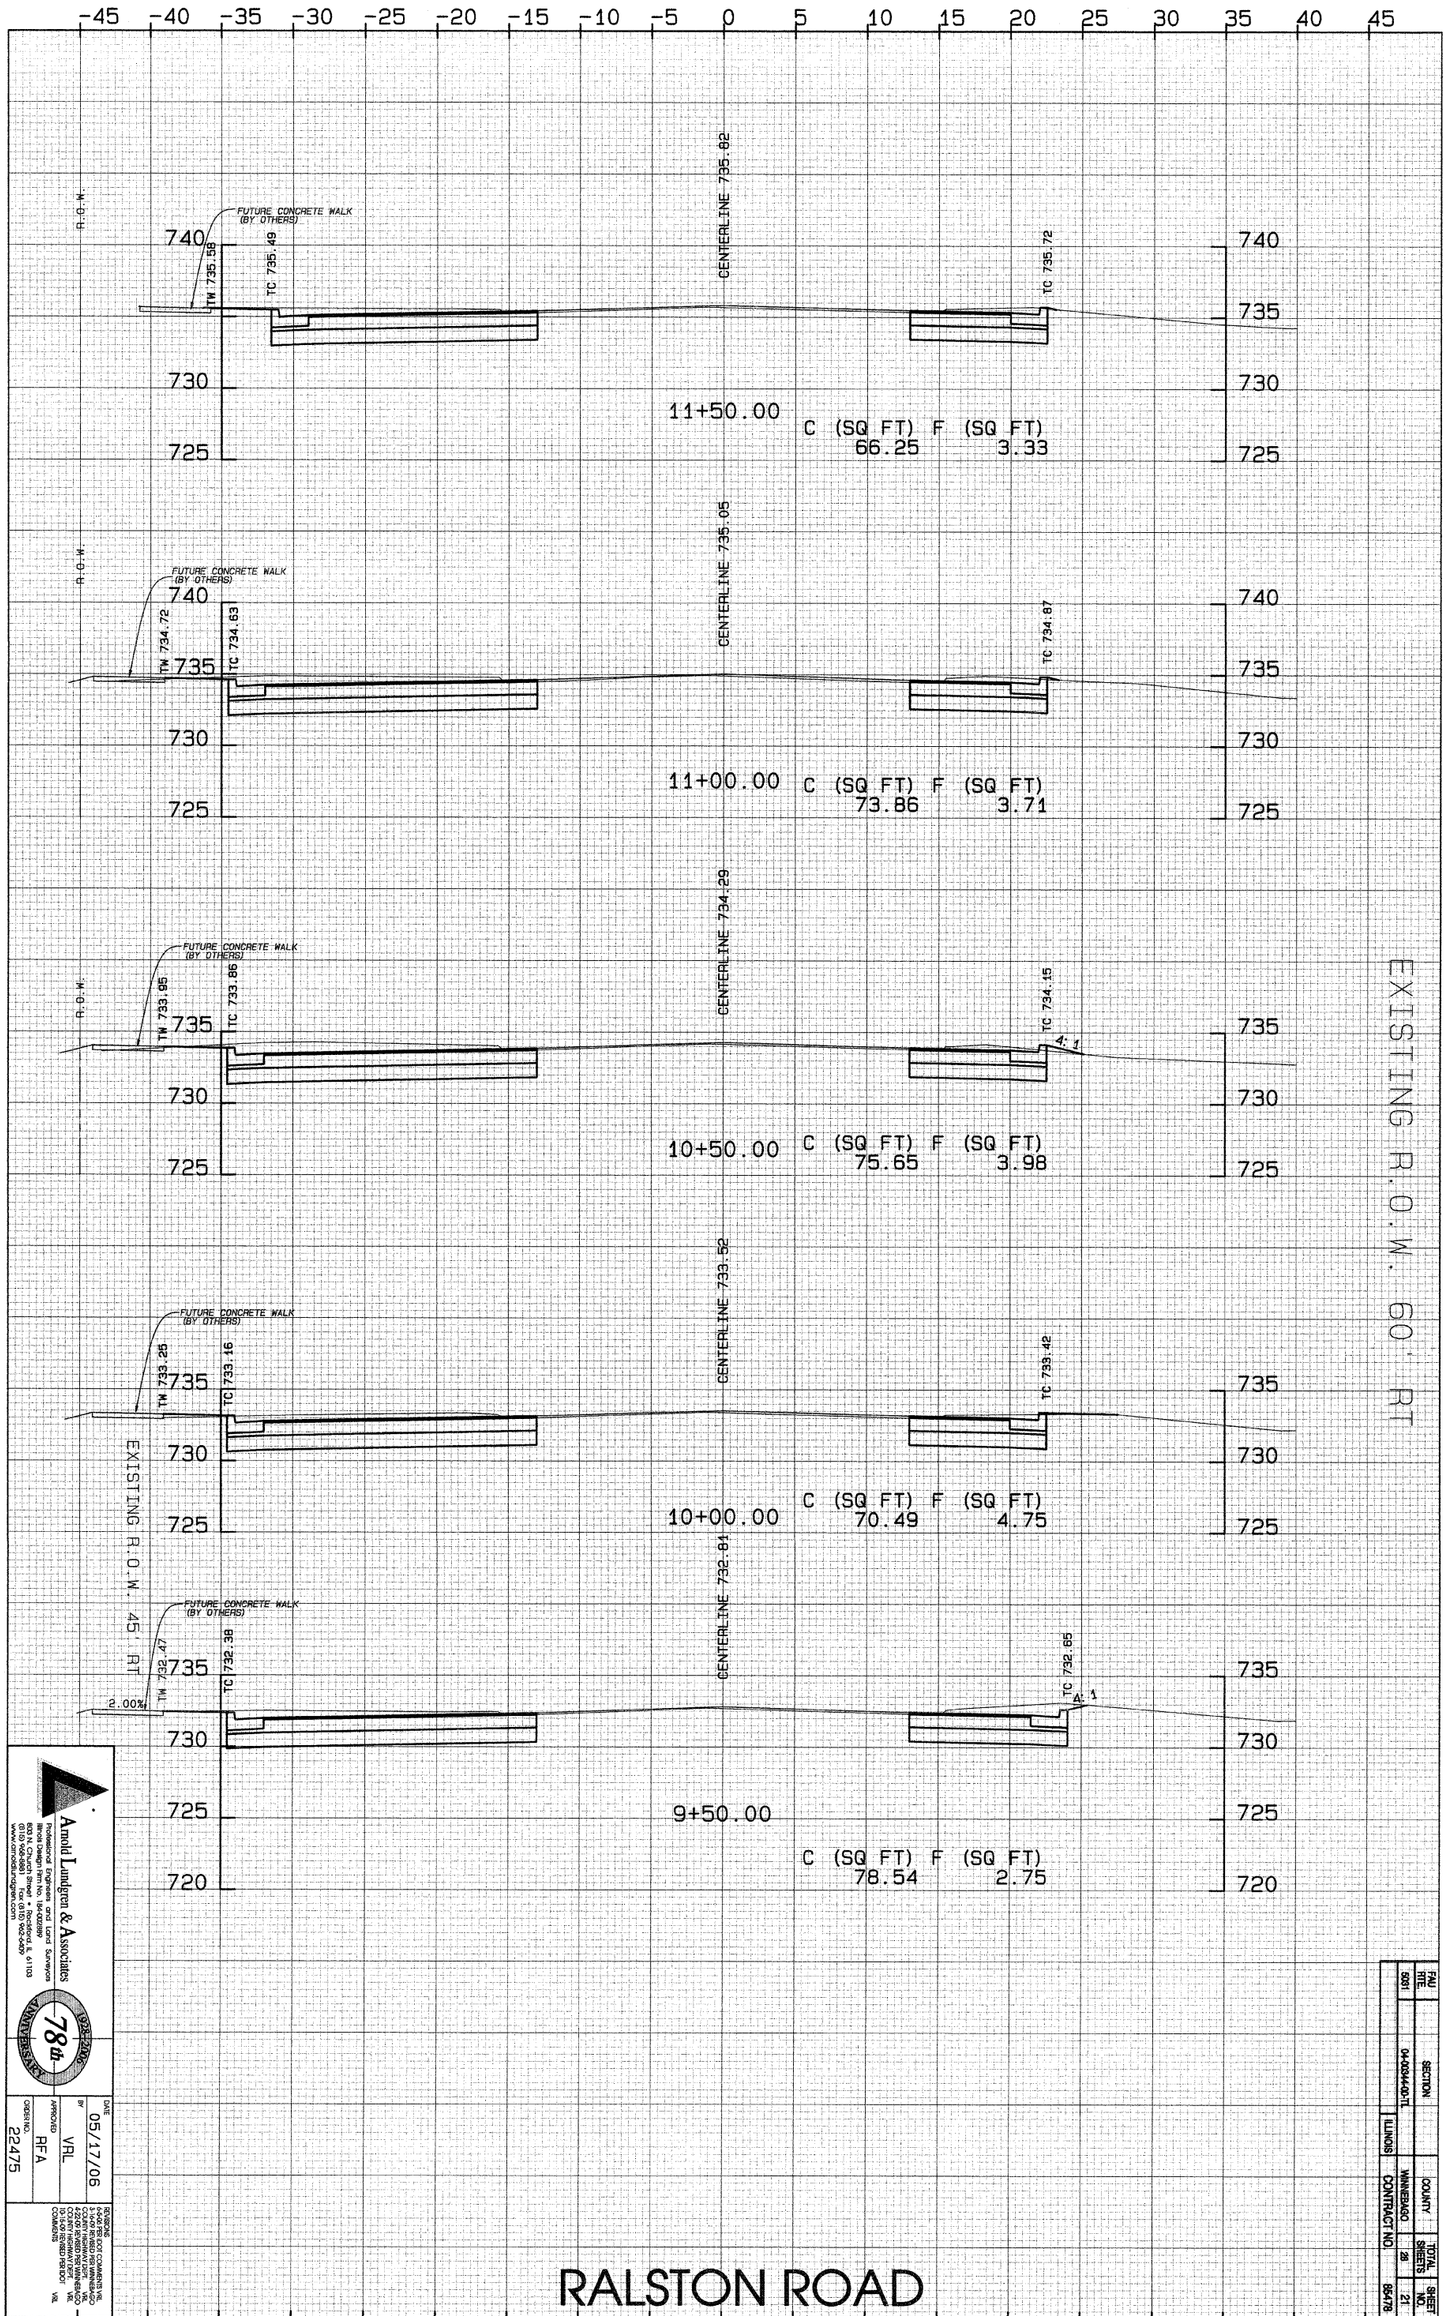

Arnold Lundgren & Associates
Professional Engineers and Land Surveyors
859 N. Church Street • Rockford, IL 61103
(815) 962-6064 • (815) 962-6409
www.arnoldlundgren.com

78th ASSEMBLY DISTRICT (1933-2006)

DRAWN BY	DATE
VRL	05/17/06

APPROVED
RFA

ORDER NO.
2247S

REVISIONS
1-24-06 REVISED PER COMMENTS
3-24-06 REVISED PER COMMENTS
4-20-06 REVISED PER COMMENTS
5-17-06 REVISED PER COMMENTS
VRL

FAU RTE.	SECTION	COUNTY	TOTAL SHEETS	SHEET NO.
5051	04-00044-00-TL	WINNEBAGO	28	21
	ILLINOIS	CONTRACT NO.		85478

85478