PART OF THE SOUTHEAST 1/4 OF SECTION 16, T.1 N., R.8 W., OF THE 3RD PM, ST. CLAIR COUNTY, ILLINOIS

F.A.P. RTE.	SECTION	COUNTY	TOTAL SHEETS	SHEET NO.
600	01-00026-00-SW	ST. CLAIR	83	35
STA. 92+50		TO STA. 100+00		
FED. ROAD DIST. NO.	ILLINOIS	FED. AID PROJECT		
CONTRACT NO. 97318				

COORDINATES SHOWN HEREON ARE ASSUMED.
BEARINGS SHOWN HEREON ARE BASED ON

COORDINATE TABLE			
STATION	OFFSET	NORTH	EAST
94+38.56	60.00' RT.	678,008.1386	348,839.7521
94+53.35	85.00' RT.	678,023.0101	348,864.6762
95+52.80	85.00' RT.	678,122.0588	348,864.4322
95+56.63	0.19' LT	678,125.8758	348,779.2469
95+58.26	℄	678,127.5106	348,779.4321
95+74.79	59.99' RT.	678,143.9848	348,839.4946
97+03.34	60.00' RT.	678,268.6881	348,843.9170
97+03.46	52.92' RT.	678,269.2534	348,836.8619
99+52.27	53.32' RT.	678,510.4521	348,865.7890
99+78.96	0.08' RT	678,545.7847	348,818.0543
99+80.26	℄	678,547.1260	348,818.2183

CURVE #2
P.I. STA= 93+78.57
Δ= 0°57'30"
D= 0°16'00" RT.
R= 21485.92' R/M
T= 179.69'
L= 359.38'
E= 0.75'
P.R.C. STA= 91+98.88
P.C.C. STA= 95+58.26

CURVE #3
P.I. STA= 97+69.86
Δ= 10°33'00"
D= 2°50'00" RT.
R= 2291.83' R/M
T= 211.60'
L= 422.00'
E= 9.75'
P.C.C. STA= 95+58.26
P.T. STA= 99+80.26

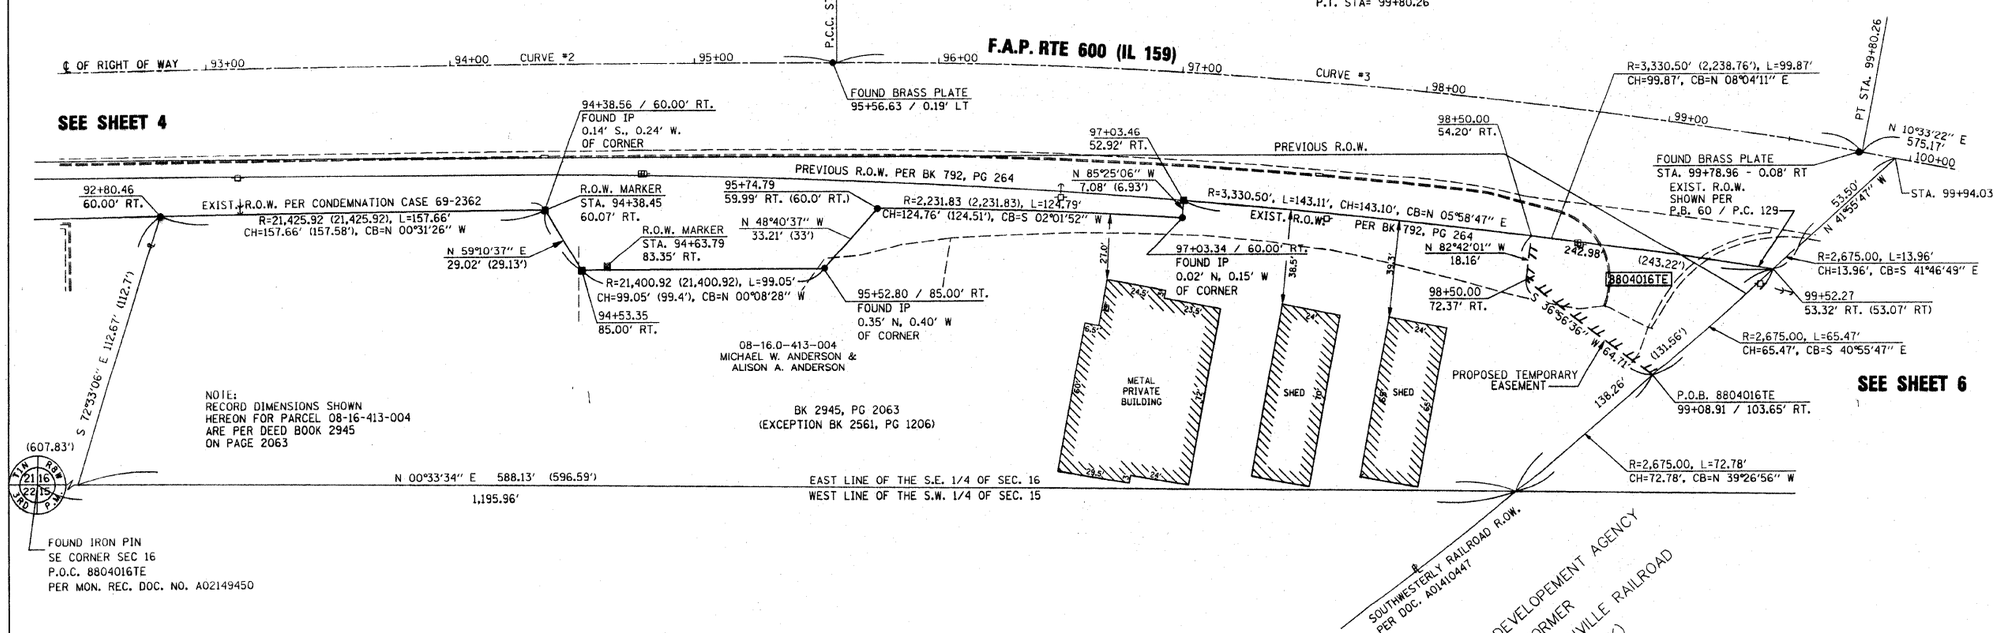

NOTE:
RECORD DIMENSIONS SHOWN HEREON FOR PARCEL 08-16-413-004 ARE PER DEED BOOK 2945 ON PAGE 2063

FOUND IRON PIN
SE CORNER SEC 16
P.O.C. 8804016TE
PER MON. REC. DOC. NO. A02149450

LEGEND

- SECTION CORNERS
- QUARTER SECTION CORNERS
- EXISTING CENTERLINE
- EXISTING RIGHT OF WAY LINE
- PREVIOUS RIGHT OF WAY LINE
- EXISTING EASEMENT LINE
- PROPOSED RIGHT OF WAY LINE
- PROPOSED TEMPORARY EASEMENT LINE
- PROPOSED PERMANENT EASEMENT LINE
- SECTION LINE
- QUARTER SECTION LINE
- QUARTER QUARTER SECTION LINE
- PROPERTY (DEED) LINE
- 121.45' MEASURED DIMENSION
- (121.45') RECORDED DIMENSION
- FOUND IRON PIPE OR IRON ROD AT CORNER UNLESS OTHERWISE NOTED
- SET 5/8 INCH IRON ROD WITH PLASTIC CAP IDENTIFIED BY SURVEYORS LICENSE NUMBER AT CORNER UNLESS OTHERWISE NOTED
- SAME OWNERSHIP
- EXISTING BUILDING

■ STAKING OF PROPOSED RIGHT OF WAY CORNERS. SET 5/8 INCH METAL ROD WITH DIVISION OF HIGHWAY SURVEY ALUMINUM CAP TO MONUMENT THE POSITION SHOWN. IDENTIFIED BY INSCRIPTION DATA AND SURVEYORS LICENSE NUMBER. (PROPOSED RIGHT OF WAY CORNERS SET IN CULTIVATED AREAS SHALL BE A MINIMUM OF 20 INCHES BELOW THE GROUND SURFACE).

STATE OF ILLINOIS)
) SS
COUNTY OF ST. CLAIR)

I, EDGAR M. BARNAL, AN ILLINOIS PROFESSIONAL LAND SURVEYOR, CERTIFY THAT I HAVE SURVEYED THE PLAT OF HIGHWAY SHOWN HEREON AND THAT THIS PROFESSIONAL SERVICE CONFORMS TO THE CURRENT ILLINOIS MINIMUM STANDARDS FOR A BOUNDARY SURVEY FOR THE PROPOSED PARCEL(S) TO BE ACQUIRED BY THE STATE OF ILLINOIS, DEPARTMENT OF TRANSPORTATION, SHOWN HEREON.

DATED 4-10-2009

Edgar M. Barnal
EDGAR M. BARNAL, PLS #2750
LICENSE EXPIRATION DATE: 11/30/2010

EDGAR M. BARNAL 2750 PROFESSIONAL LAND SURVEYOR STATE OF ILLINOIS SWANSEA, IL

SPACE RESERVED FOR RECORDING OFFICER

TEMPORARY EASEMENTS SHOWN HEREON ARE TO BE ACQUIRED BY THE VILLAGE OF SWANSEA, ILLINOIS.

PARCEL NO.	OWNER	TOTAL HOLDING	EASEMENTS TE = TEMPORARY		EASEMENT PURPOSE	PERMANENT TAX NUMBER	PROPERTY ACQUIRED BY
		ACRES	ACRES	SQ. FT.			
8804016	MICHAEL W. ANDERSON AND ALISON A. ANDERSON FILE NO. 13400 BK 2495, PG 2063	1.5176	0.0691	3,012	SIDEWALK AND ENTRANCE CONSTRUCTION	08-16.0-413-004	

THOUVENOT, WADE & MOERCHEN, INC.
4940 OLD COLLINSVILLE ROAD
SWANSEA, IL 62226
OFFICE (618) 624-4488
IL. PROF. SURVEYING CORP. #048-000029

REVISION	
DATE	DESCRIPTION

ILLINOIS DEPARTMENT OF TRANSPORTATION
PLAT OF HIGHWAYS
FAP ROUTE 600 (IL RTE. 159)
SECTION 01-00026-00-SW
ST. CLAIR COUNTY
JOB NO. R-98-004-08
STATION 92+50 TO STATION 100+00
30' 0 30' 60'
SCALE: 1" = 30'
SHEET 5 OF 16

COMPLETION DATE OF FIELD WORK PERFORMED	
LAND SURVEY:	
RIGHT OF WAY STAKING:	

ILLINOIS DEPARTMENT OF TRANSPORTATION
DIVISION OF HIGHWAYS/REGION 5/DISTRICT 8
1102 EASTPORT PLAZA DRIVE
COLLINSVILLE, ILLINOIS 62234-6198

SHEET 1 IS A COVER SHEET

PLOT DATE = 4/9/2009
FILE NAME = P:\080814a\PLAT\080814a_PDH-04.dgn
OF SHEETS = 24
USER NAME = mbarnal