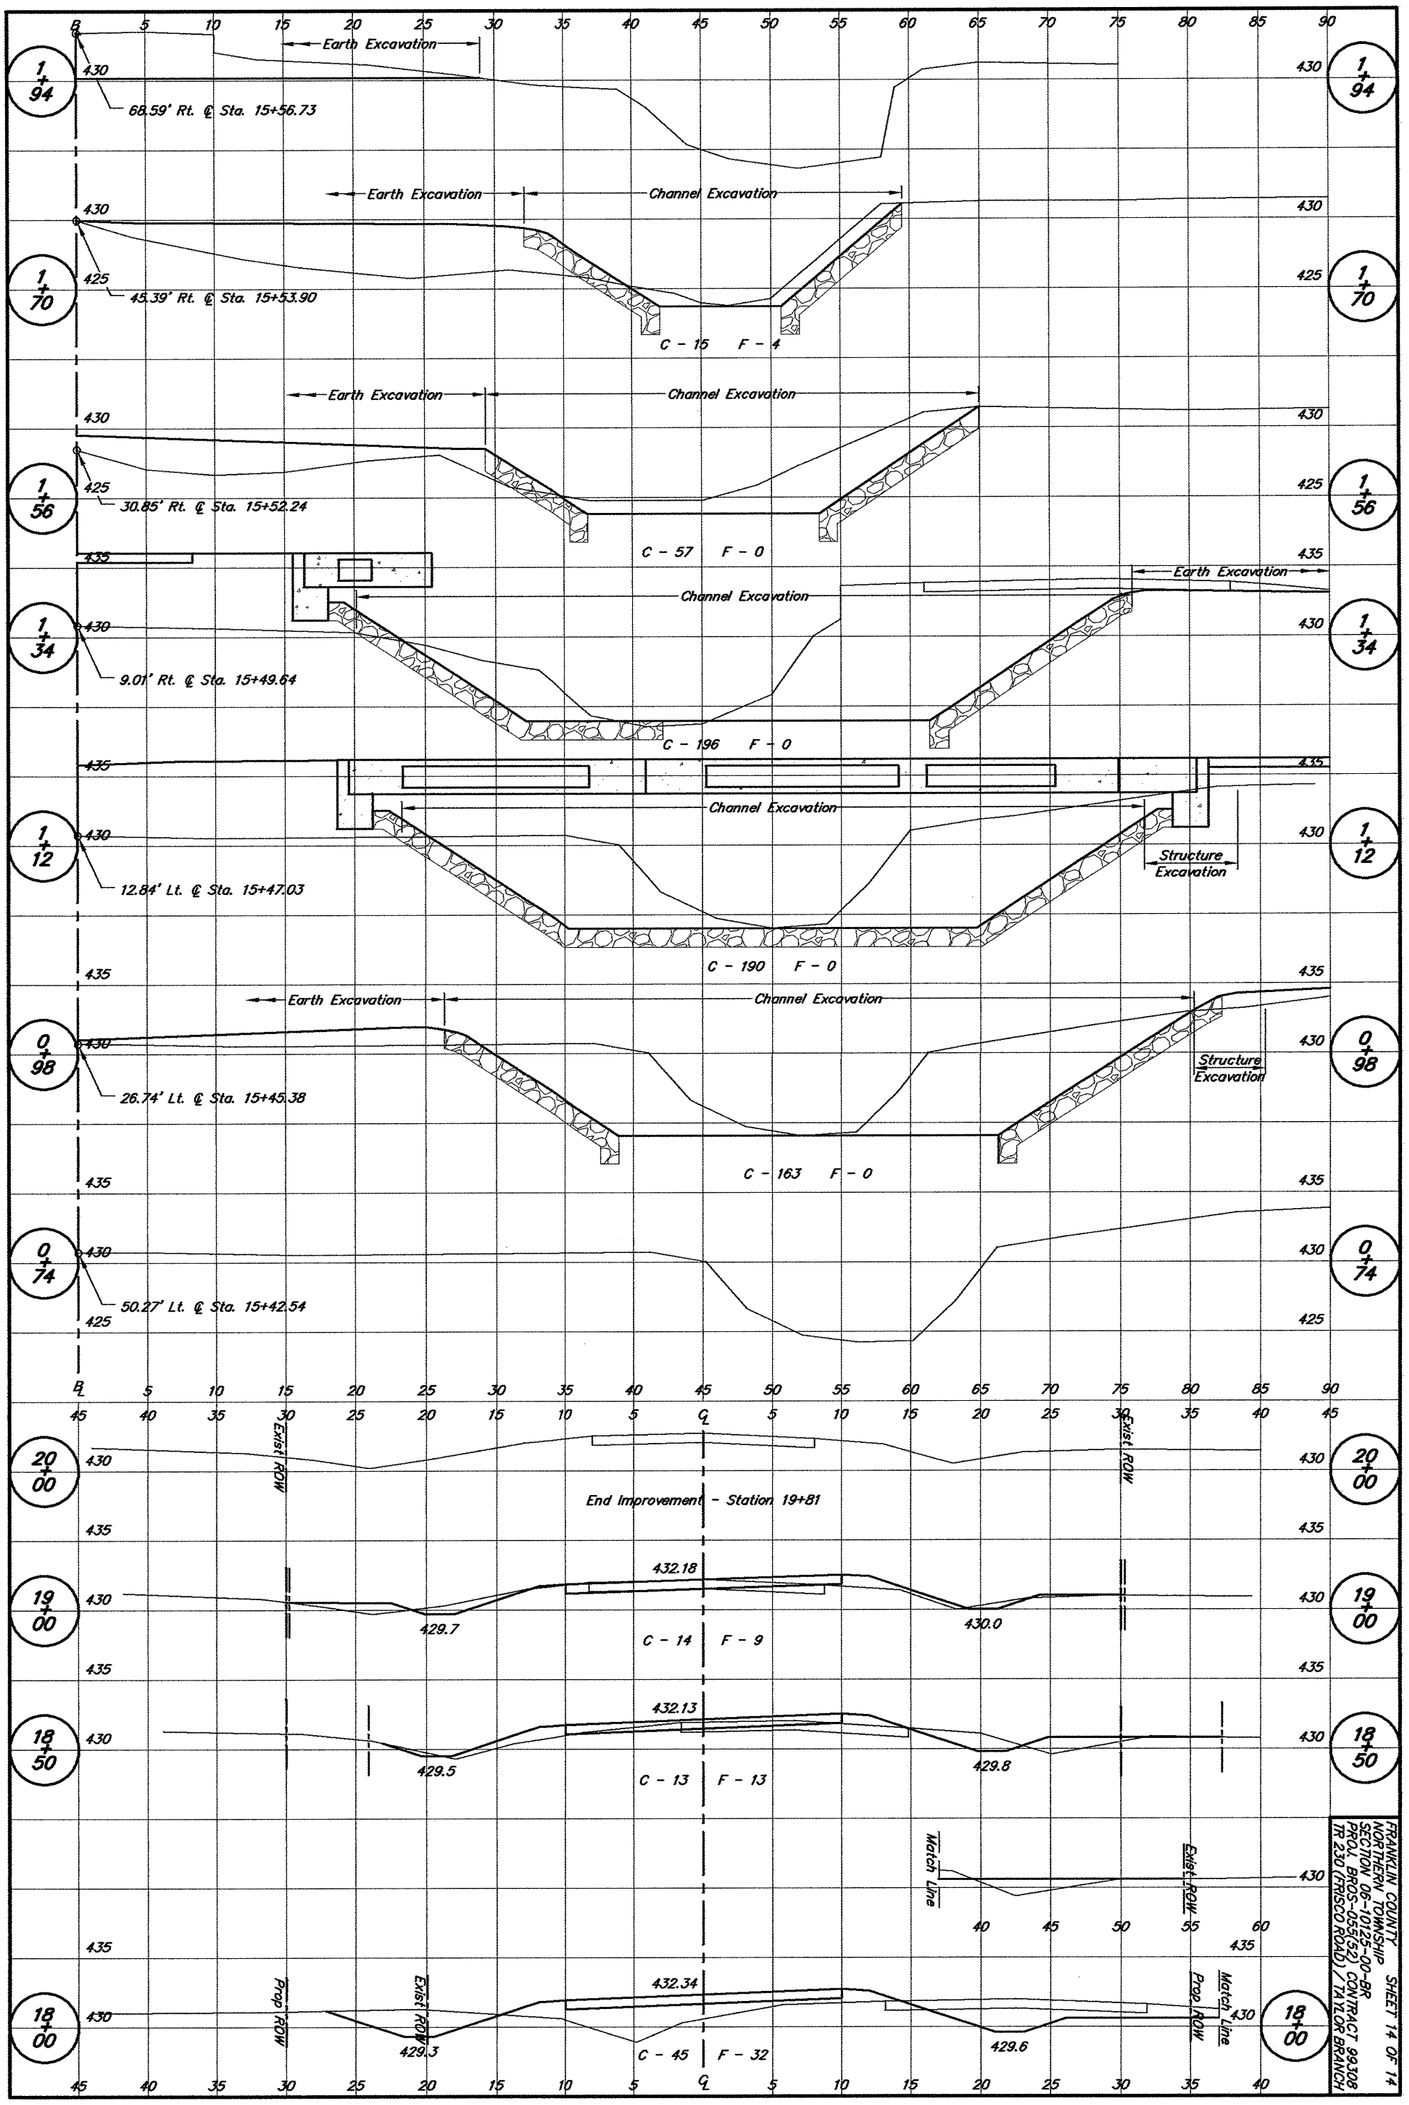

FRANKLIN COUNTY
NORTHERN TOWNSHIP
SECTION 06-10125-00-BR
PROJ. BROS-055(52) CONTRACT 99308
TR 230 (CRISCO ROAD) / TAYLOR BRANCH

SHEET 14 OF 14