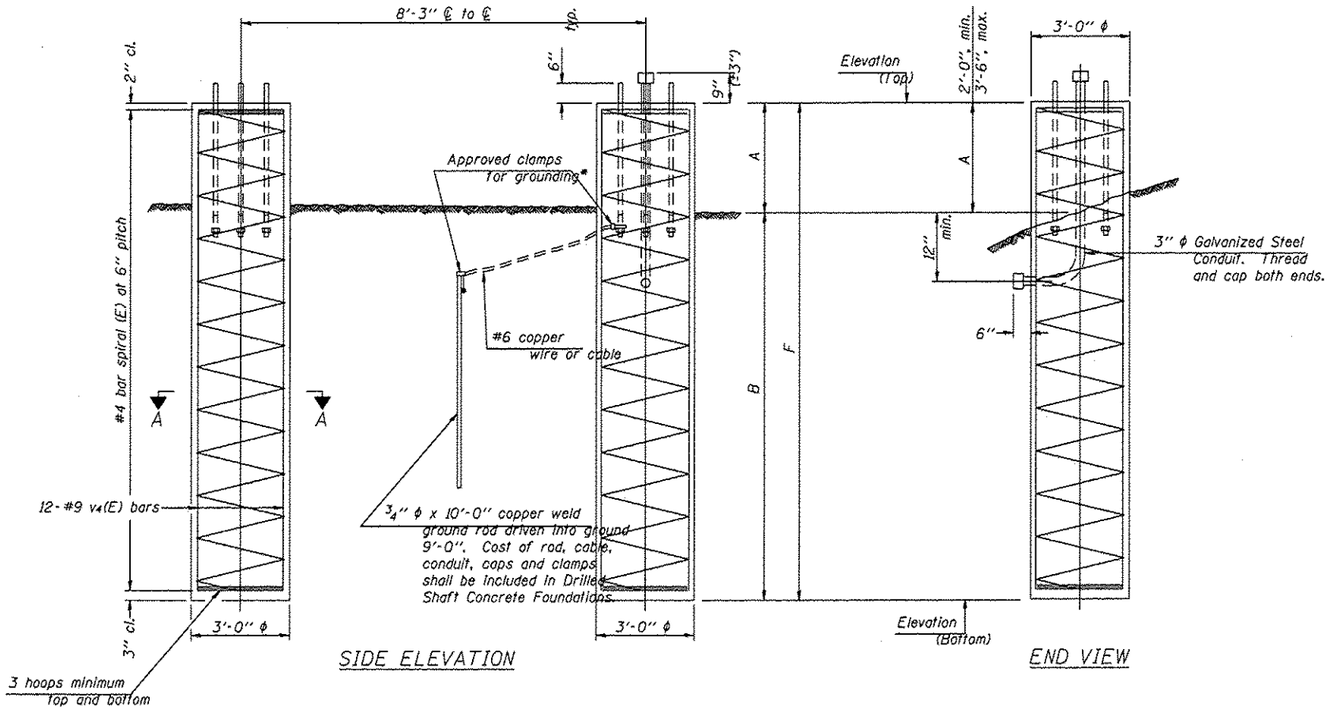

SIDE ELEVATION

END VIEW

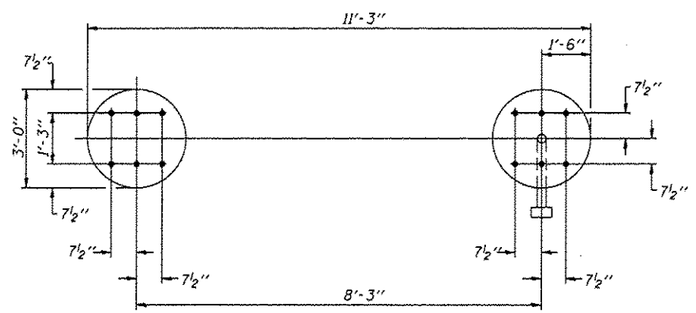

PLAN

For anchor rod size and placement, see Support Frame Detail Sheet.

* Anchor rod shall be ground or filed to bright metal at clamp and cable connection location.

BAR LIST - EACH FOUNDATION

Bar	Number	Size	Length	Shape
v4(E)	24	#9	F less 5"	——
#4 bar spiral (E) - see Side Elevation				

NOTES:

The foundation dimensions shown are based on the presence of mostly cohesive soils with an average Unconfined Compressive Strength (Qu) of at least 1.25 tsf, which must be determined by previous soil investigations at the jobsite. When other conditions are indicated, the boring data will be included in the plans and the foundation dimensions shown will be the result of site specific designs.

If the conditions encountered are different than those indicated, the Contractor shall notify the Engineer to determine if the foundation dimensions need to be modified. If dimensions "B" or "F" are revised by more than 12" by the Contractor, "as-built" plans shall be prepared and submitted to the District Bureau of Operations for future reference.

No sonotubes or decomposable forms shall be used below the lower conduit entrance.

Permanent metal forms or other shielding may not be left in place below that elevation without the Engineer's written permission.

Concrete shall be placed monolithically, without construction joints.

Backfill shall be placed per Article 502 of Standard Specification and prior to erection of support column.

A normal surface finish followed by a Bridge Seat Sealer application will be required on concrete surfaces above the lowest elevation 6" below finished ground line. Cost included in Drilled Shaft Concrete Foundation.

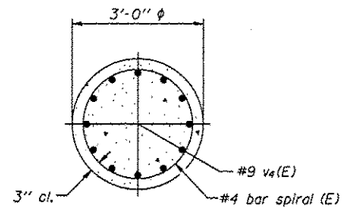

SECTION A-A

DETAILS FOR 10" ϕ SUPPORT FRAME TYPE I-A or II-A TRUSS

Structure Number	Station	Left Foundation					Right Foundation					DRILL. SHAFT Concrete FOUND. (Cu. Yds.)	DRILL.SHAFT IN ROCK (Cu. Yds.)
		Elevation Top	Elevation Bottom	A	B	F	Elevation Top	Elevation Bottom	A	B	F		
6S054I055R124.7	285+00	590.016	570.016	3'-6"	16'-6"	20'-0"	588.376	568.376	3'-6"	16'-6"	20'-0"	20.94	-

OS4-F3 6-1-12

FILE NAME = S:\Sign Truss Plan Details\46350\SIGN STRUCTURES\SignRepl.dgn	USER NAME = posadasds	DESIGNED -	REVISED -
		DRAWN -	REVISED -
	PLOT SCALE = 100.0002 ft / in.	CHECKED -	REVISED -
Default	PLOT DATE = Sep-04-2013 09:53:56AM	DATE -	REVISED -

STATE OF ILLINOIS
DEPARTMENT OF TRANSPORTATION

OVERHEAD SIGN STRUCTURES
DRILLED SHAFT DETAILS

SCALE: _____ SHEET ___ OF ___ SHEETS STA. _____ TO STA. _____

F.A. RTE.	SECTION	COUNTY	TOTAL SHEETS	SHEET NO.
VAR	DISTRICT 6	VARIOUS	30	12
		CONTRACT NO. 46305		
	ILLINOIS FED. AID PROJECT			