DOCUMENT NUMBER _____

SOUTHEAST 1/4 OF SEC. 35, T. 31 N., R. 11 E., 3RD P.M.

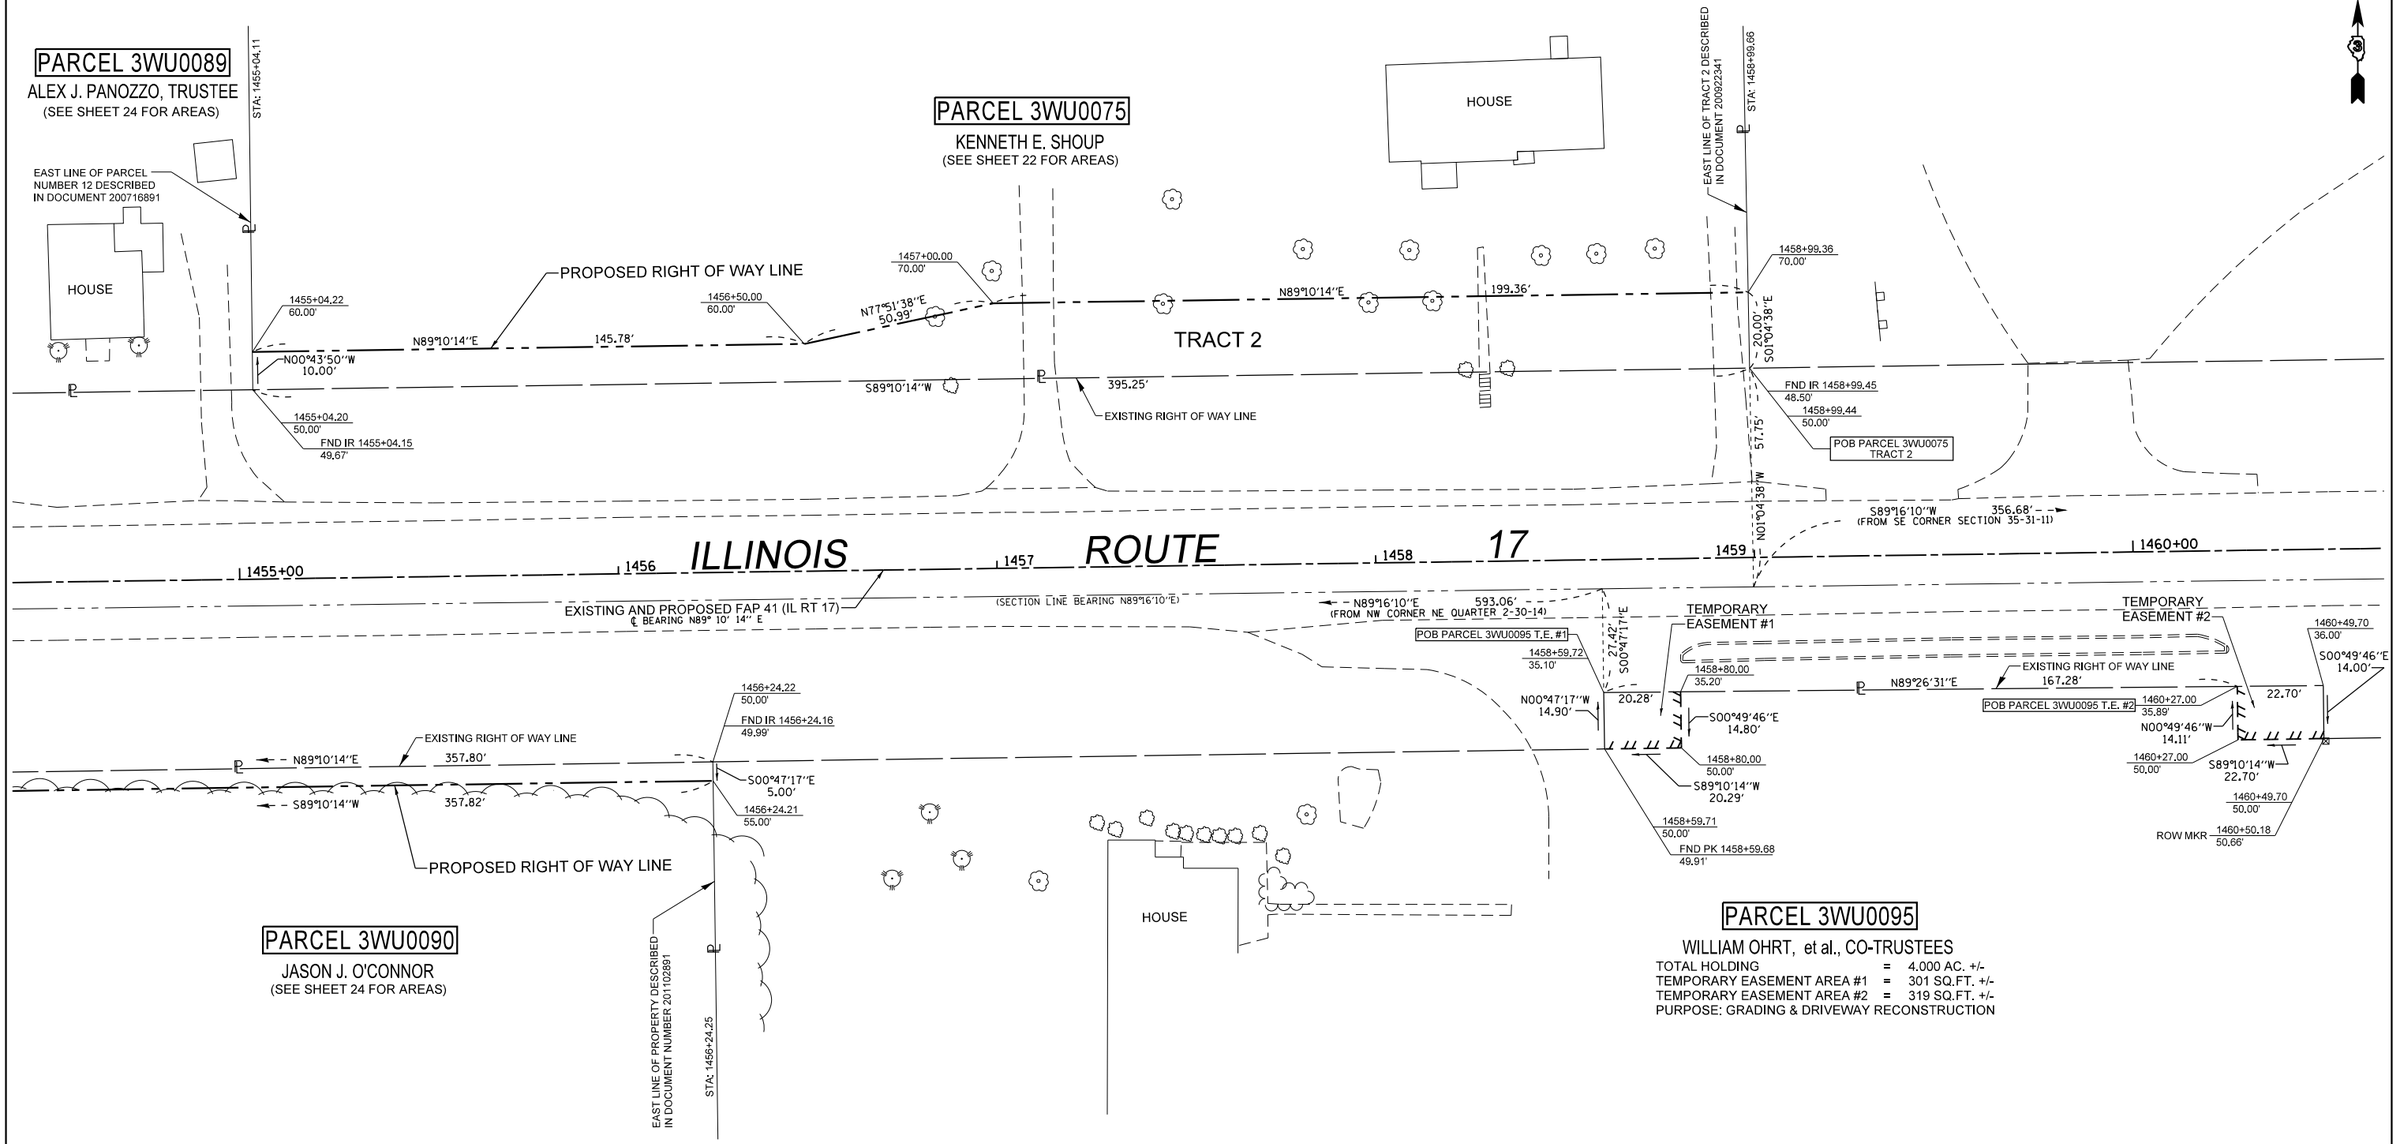

NORTHEAST 1/4 OF SEC. 2, T. 30 N., R. 14 W., 2ND P.M.

PETER V. BURBULYS ★ PROFESSIONAL LAND SURVEYOR ★ STATE OF ILLINOIS
35-3613
OTTAWA
ILLINOIS

SURVEYOR'S STATEMENT

I, PETER V. BURBULYS, HEREBY CERTIFY THAT I AM A PROFESSIONAL LAND SURVEYOR OF THE STATE OF ILLINOIS. THAT THE SURVEY OF F.A.P. 41 (IL 17) WAS MADE BY ME OR UNDER MY DIRECTION, AND THAT THE SURVEY IS TRUE AND COMPLETE AS SHOWN TO THE BEST OF MY KNOWLEDGE AND BELIEF, THAT ALL MONUMENTS AND MARKS ARE OF THE CHARACTER AND OCCUPY THE POSITION SHOWN THEREON, AND ARE SUFFICIENT TO ENABLE THE SURVEY TO BE RETRACED. THIS PROFESSIONAL SERVICE CONFORMS TO THE CURRENT ILLINOIS MINIMUM STANDARDS FOR A BOUNDARY SURVEY.

DATED OCTOBER 2ND, 2013

BY _____
PETER V. BURBULYS, ILLINOIS PROFESSIONAL LAND SURVEYOR NO. 35-3613 (EXPIRES NOV. 2014)

NOTE: BEARINGS AND DISTANCES ARE BASED UPON THE ILLINOIS STATE PLANE COORDINATE SYSTEM, (GRID) EAST ZONE, (NAD-83, 2007 ADJ.).

ALL AREAS ARE BASED ON GROUND MEASUREMENTS

COMBINED FACTOR = 0.9999637

TOTAL HOLDING AREA TAKEN FROM TAX ASSESSOR (NOT SURVEYED)

FILE NAME	USER NAME = burbulyspv	DESIGNED -	REVISED 8/15/12-ADDED 3WU0095 PVB
c:\pw_work\pwidot\burbulyspv\d0112119\D365905-Sheet25.dgn		DRAWN -	REVISED 8/20/12-RENAMED OWNER 3WU0095
	PLOT SCALE = 40.0000 ' / in.	CHECKED -	REVISED 2/4/13-PARCEL 3WU0095 T.E. 1 & 2
	PLOT DATE = 10/2/2013	DATE -	REVISED -

STATE OF ILLINOIS
DEPARTMENT OF TRANSPORTATION

RIGHT OF WAY PLANS

	PROJECT	JOB NO. R-93-006-11
SCALE: 1" = 20'	SHEET 25 OF 30 SHEETS	STA. 1454+50.00 TO STA. 1460+50.00

F.A.P. RTE.	SECTION	COUNTY	TOTAL SHEETS	SHEET NO.
41	(11)W&RS-1	KANKAKEE	450	136
		CONTRACT NO. 66905		
FED. ROAD DIST. NO.	ILLINOIS	FED. AID PROJECT		