COORDINATES SHOWN HEREON ARE BASED ON SURVEY CONTROL DATA AS PROVIDED BY THE ILLINOIS DEPARTMENT OF TRANSPORTATION.

PART OF THE NE 1/4 OF SECTION 25, T6N, R10W, OF THE 3RD PM, MADISON COUNTY, ILLINOIS

BEARINGS SHOWN HEREON ARE BASED ON SURVEY CONTROL DATA AS PROVIDED BY THE ILLINOIS DEPARTMENT OF TRANSPORTATION.

NOTE:
ROAD RIGHT OF WAY ORGINALLY CREATED AS DESCRIBED IN ROAD RECORD BOOK 3, PAGE 126 AND 132 VARIES FROM RIGHT OF WAY PRESENTLY OCCUPIED.

EXISTING RIGHT OF WAY IS SHOWN AS OCCUPIED RIGHT OF WAY.

NO RECORDS OR DOCUMENTS WHICH EXPLAIN VARIANCES BETWEEN ROAD RECORD BOOK 3, PAGE 132 RIGHT-OF-WAY AND OCCUPIED RIGHT OF WAY HAVE BEEN FOUND.

COORDINATE TABLE (FAP 310 - IL 255)			
STATION	OFFSET	NORTH	EAST
35+901.977	8.512 m RT	253,363.7148	700,914.8614
35+921.358	45.720 m RT	253,405.4752	700,915.3546
35+928.003	57.912 m RT	253,419.2316	700,915.5170
35+975.000	57.912 m RT	253,441.3075	700,876.4744
36+001.428	45.720 m LT	253,366.2156	700,800.3733
36+025.000	45.720 m RT	253,456.1143	700,829.2599
36+250.000	45.720 m RT	253,589.1084	700,658.2766
36+283.357	77.331 m RT	253,633.8886	700,657.1707
36+294.847	45.720 m LT	253,554.4331	700,562.5301
36+314.791	45.720 m RT	253,632.8142	700,613.6669
36+391.633	42.670 m LT	253,629.9248	700,496.6796

COORDINATE TABLE (PR WENZEL RD)			
STATION	OFFSET	NORTH	EAST
9+805.182	17.947 m RT	253,434.0494	700,495.1370
9+806.065	19.8120 m RT	253,434.0044	700,497.2003
9+820.000	19.8120 m RT	253,446.4684	700,503.4327
9+840.000	24.3840 m RT	253,462.3119	700,516.4667

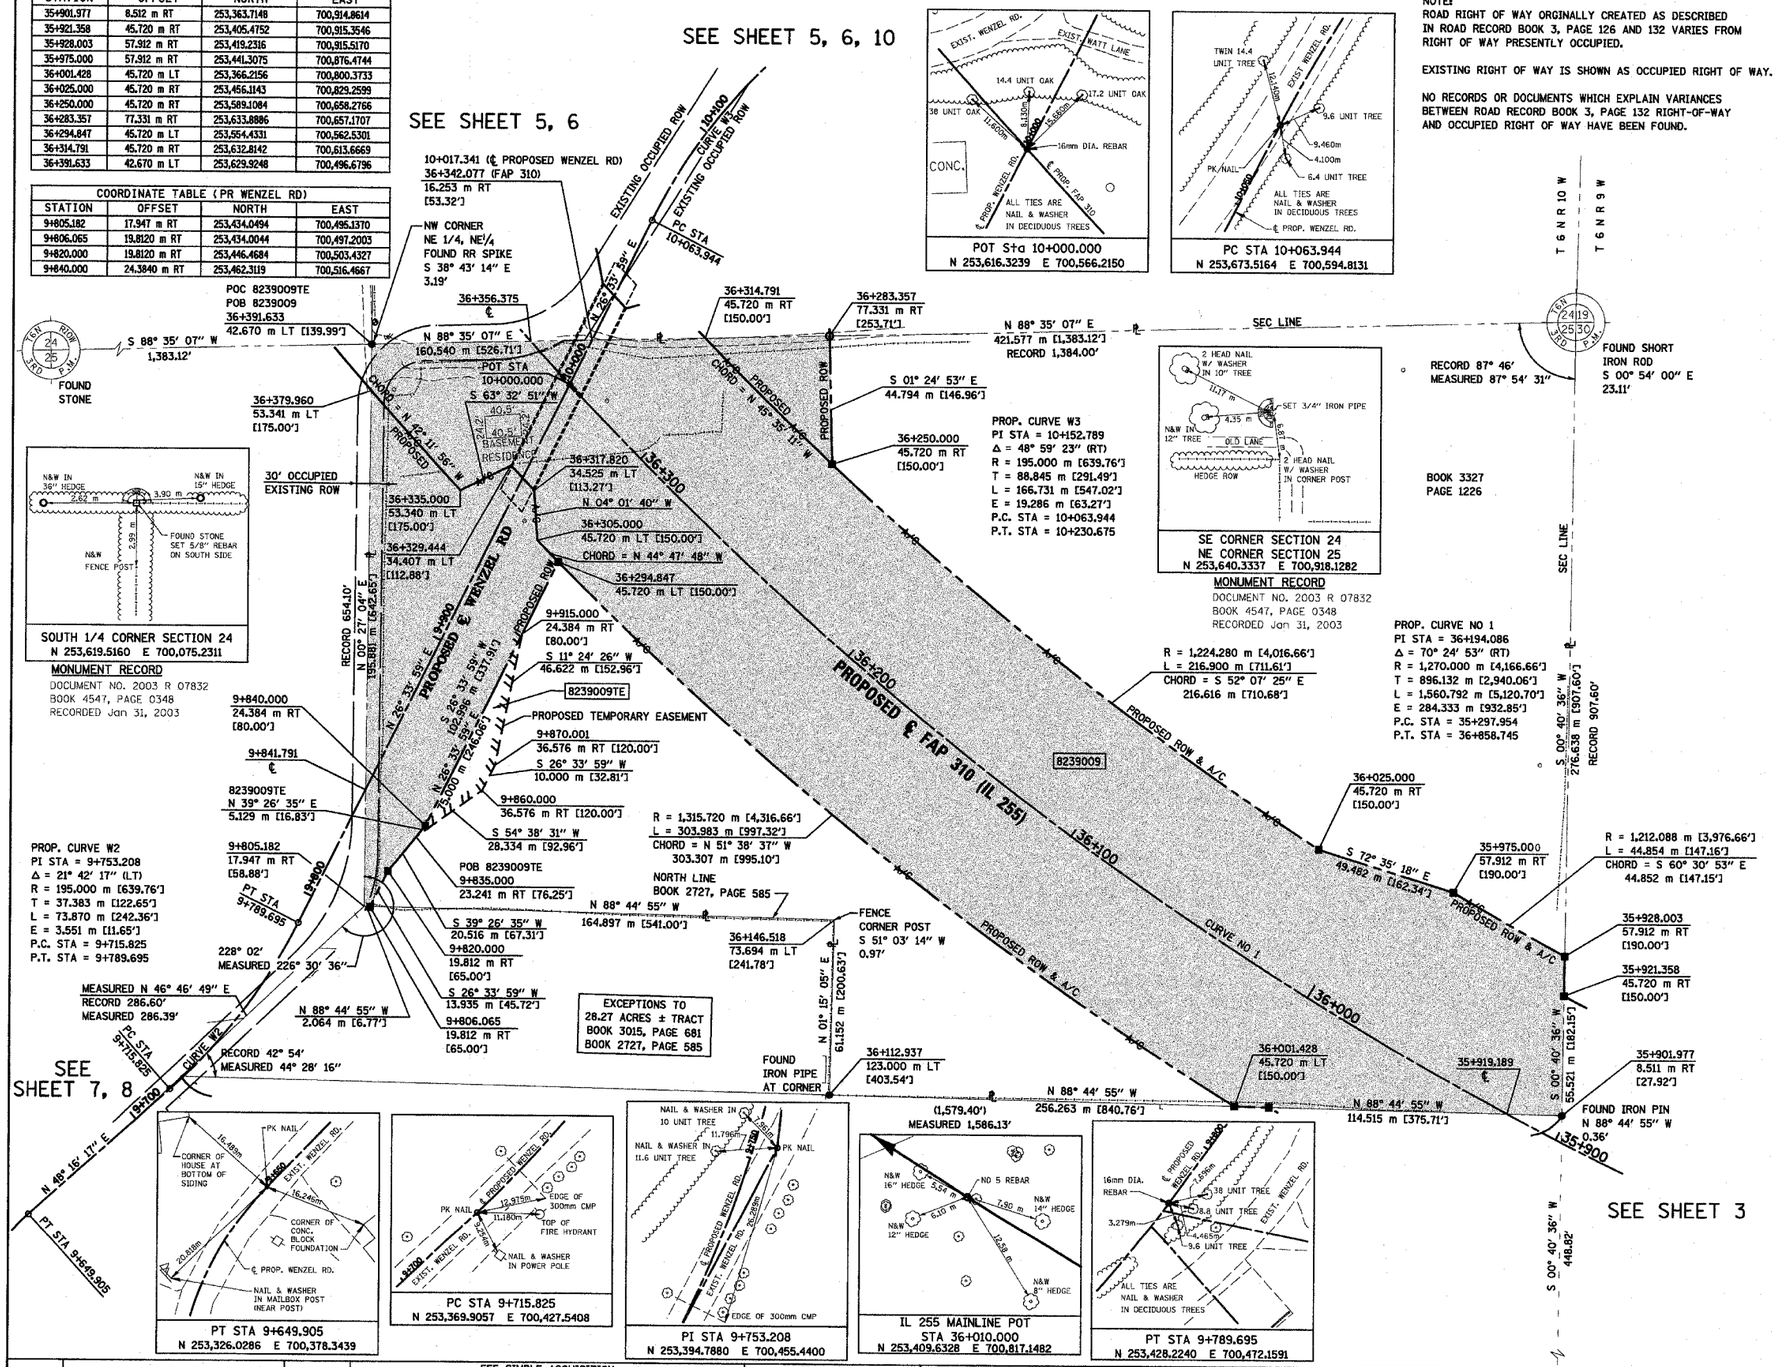

LEGEND

	SECTION CORNER
	QUARTER SECTION CORNER
	EXISTING CENTERLINE
	EXISTING RIGHT OF WAY LINE
A/C A/C	PROPOSED ACCESS CONTROL LINE
	EXISTING EASEMENT LINE
	PROPOSED CENTERLINE
	PROPOSED RIGHT OF WAY LINE
A/C	PROPOSED RIGHT OF WAY AND PROPOSED ACCESS CONTROL LINE
	PROPOSED TEMPORARY EASEMENT LINE
	PROPOSED PERMANENT EASEMENT LINE
	SECTION LINE
	QUARTER SECTION LINE
	QUARTER QUARTER SECTION LINE
	PROPERTY (DEED) LINE
APL	APPARENT PROPERTY LINE
121.456 m	MEASURED DIMENSION
123.456 m (COMP)	COMPUTED DIMENSION
[405.04']	ENGLISH EQUIVALENT TO METRIC DIM.
(123.45)	RECORDED DIMENSION
●	FOUND IRON PIPE OR IRON ROD
○	SET 5/8 INCH IRON ROD
	PERMANENT SURVEY MONUMENT, I.D.O.T. STD. 2135 (TO BE SET BY OTHERS)
	CUT CROSS FOUND OR SET
	SAME OWNERSHIP

■ STAKING OF PROPOSED RIGHT OF WAY. SET 5/8 INCH METAL ROD WITH DIVISION OF HIGHWAY SURVEY MARKER TO MONUMENT THE POSITION SHOWN. IDENTIFIED BY INSCRIPTION DATA AND SURVEYORS REGISTRATION NUMBER.

■ M STAKING OF PROPOSED RIGHT OF WAY IN CULTIVATED AREAS. SET 5/8 INCH METAL ROD WITH DIVISION OF HIGHWAY SURVEY MARKER 20 INCHES BELOW GROUND SURFACE TO MONUMENT THE POSITION SHOWN. IDENTIFIED BY INSCRIPTION DATA AND SURVEYORS REGISTRATION NUMBER.

STATE OF ILLINOIS)
) SS
COUNTY OF ADAMS)

THIS IS TO CERTIFY THAT I, JOHN E. BASINGER AN ILLINOIS PROFESSIONAL LAND SURVEYOR, HAVE DIRECTED THE SURVEY AND DRAFTING OF THE PLAT OF HIGHWAYS SHOWN HEREON IN SECTION 25, TOWNSHIP 6 NORTH, RANGE 10 WEST. OF THE THIRD PRINCIPAL MERIDIAN, MADISON COUNTY, THAT THE SURVEY IS TRUE AND COMPLETE AS SHOWN TO THE BEST OF MY KNOWLEDGE AND BELIEF, THAT THE PLAT CORRECTLY REPRESENTS SAID SURVEY, THAT ALL MONUMENTS FOUND AND ESTABLISHED ARE OF PERMANENT QUALITY AND OCCUPY THE POSITIONS SHOWN THEREON AND THAT THE MONUMENTS ARE SUFFICIENT TO ENABLE THE SURVEY TO BE RETRACED. MADE FOR THE DEPARTMENT OF TRANSPORTATION, STATE OF ILLINOIS.

DATED 11-30-2005

JOHN E. BASINGER, PLS #2766
LICENSE EXPIRATION DATE: 11-30-2006
"THIS PROFESSIONAL SERVICE CONFORMS TO THE CURRENT ILLINOIS MINIMUM STANDARDS FOR A BOUNDARY SURVEY."
FIELD WORK COMPLETED: APRIL 2004

KLINGNER & ASSOCIATES, P.C.
Engineers / Architects
616 North 24th Street (217) 223-3670
Quincy, Illinois 62301 FAX: 223-3603
Internet Address: www.klingner.com
STATE OF ILLINOIS DESIGN FIRM # 184273B

PARCEL NO.	OWNER	TOTAL HOLDING	FEE SIMPLE ACQUISITION						REMAINDER		EASEMENTS			PERMANENT TAX NUMBER	PROPERTY ACQUIRED BY
			GROSS		PREVIOUSLY DEDICATED		NET		NORTH OF PROPOSED ROW	SOUTH OF PROPOSED ROW	PE = PERMANENT TE = TEMPORARY		EASEMENT PURPOSE		
		ACRES	ACRES	SQ. FT.	ACRES	SQ. FT.	ACRES	SQ. FT.	ACRES	ACRES	ACRES	SQ. FT.			
8239009	EUGENE BOCK AND DORTHY BOCK, AS JOINT TENANTS TITLE REPORT NO. MA-2670	25.2610	11.5705	504,011	0.3071	13,378	11.2634	490,633	9.2804	4.4101	TE 0.1327	5,782	FIELD ENTRANCE	24-1-01-25-00-000-007.R00	

ILLINOIS DEPARTMENT OF TRANSPORTATION
PLAT OF HIGHWAYS
FAP ROUTE 310 (IL 255)
SECTION 60-15
MADISON COUNTY
JOB NO. R-98-039-92

STATION 35+919.189 TO STATION 36+356.375

0 m 20 m 40 m 60 m
SCALE 1:1000

SHEET 4 OF 55

ILLINOIS DEPARTMENT OF TRANSPORTATION
DIVISION OF HIGHWAYS/DISTRICT 8
1102 EASTPORT PLAZA DRIVE
COLLINSVILLE, ILLINOIS 62234-6198

PLOT DATE: 11/30/2005 3:04:14 PM

11/30/2005
11/30/2005 3:04:14 PM
P:\3981\dgn\8202SV\Corox\R2390B9.dgn
*REF-
*REF-
*REF-
*REF-
*REF-