COORDINATES SHOWN HEREON ARE BASED ON SURVEY CONTROL DATA AS PROVIDED BY THE ILLINOIS DEPARTMENT OF TRANSPORTATION.

COORDINATE TABLE			
STATION	OFFSET	NORTH	EAST
10+365.033	30.480 m LT	253840.5953	700832.6843
10+406.265	1.497 m LT	253841.7023	700879.1463
10+407.633	30.480 m LT	253862.0349	700858.4565
10+419.074	13.762 m RT	253842.1849	700899.4015
10+420.104	21.684 m LT	253864.3668	700871.7363
10+429.820	30.480 m RT	253842.6802	700920.1911
10+431.027	28.973 m LT	253875.9238	700870.8863
10+431.178	32.919 m RT	253842.7504	700923.1379
10+448.175	22.230 m RT	253865.6042	700923.6718

PART OF THE SE 1/4 OF SECTION 24, T6N, R10W, OF THE 3RD PM, MADISON COUNTY, ILLINOIS

BEARINGS SHOWN HEREON ARE BASED ON SURVEY CONTROL DATA AS PROVIDED BY THE ILLINOIS DEPARTMENT OF TRANSPORTATION.

NOTE:
ROAD RIGHT OF WAY ORGINALLY CREATED AS DESCRIBED IN ROAD RECORD BOOK 3, PAGE 126 AND 132 VARIES FROM RIGHT OF WAY PRESENTLY OCCUPIED.

EXISTING RIGHT OF WAY IS SHOWN AS OCCUPIED RIGHT OF WAY.

NO RECORDS OR DOCUMENTS WHICH EXPLAIN VARIANCES BETWEEN ROAD RECORD BOOK 3, PAGE 132 RIGHT-OF-WAY AND OCCUPIED RIGHT OF WAY HAVE BEEN FOUND.

PROP. CURVE W4
PI STA = 10+436.175
Δ = 76° 18′ 06″ (LT)
R = 145.000 m [475.72′]
T = 113.902 m [373.69′]
L = 193.099 m [633.53′]
E = 39.387 m [129.22′]
P.C. STA = 10+322.273
P.T. STA = 10+515.371

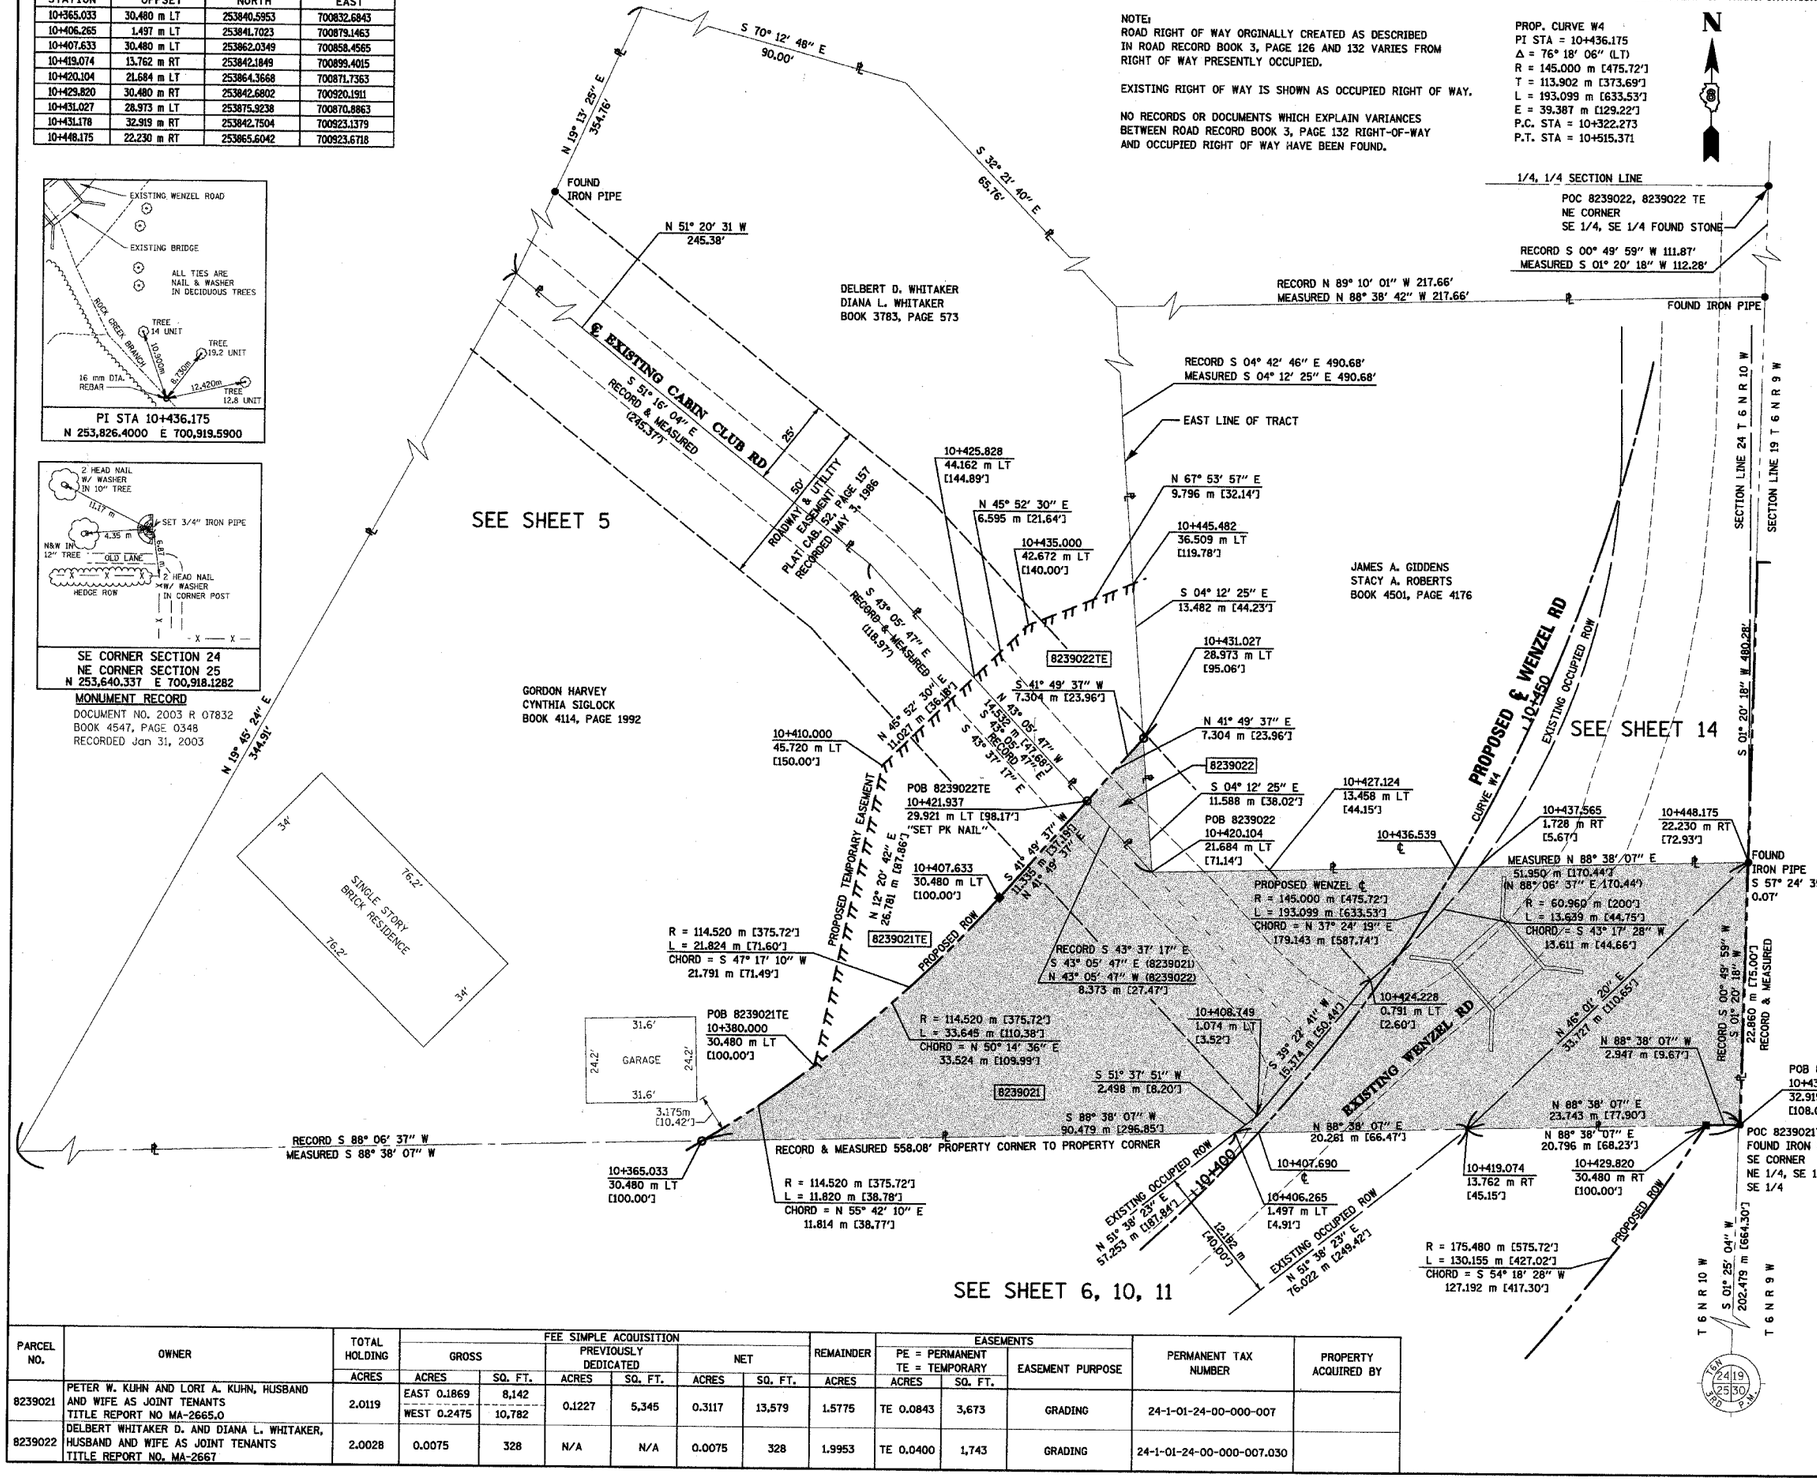

LEGEND

SECTION CORNER
QUARTER SECTION CORNER

- EXISTING CENTERLINE
- EXISTING RIGHT OF WAY LINE
- EXISTING EASEMENT LINE
- PROPOSED CENTERLINE
- PROPOSED RIGHT OF WAY LINE
- PROPOSED TEMPORARY EASEMENT LINE
- PROPOSED PERMANENT EASEMENT LINE
- SECTION LINE
- QUARTER SECTION LINE
- QUARTER QUARTER SECTION LINE
- PROPERTY (DEED) LINE
- APL — APPARENT PROPERTY LINE
- 121.456 m / 123.456 m (COMP) / [405.04′] / (123.45) — MEASURED DIMENSION / COMPUTED DIMENSION / ENGLISH EQUIVALENT TO METRIC DIM. / RECORDED DIMENSION
- FOUND IRON PIPE OR IRON ROD
- SET 5/8 INCH IRON ROD
- PERMANENT SURVEY MONUMENT, I.D.O.T. STD. 2135 (TO BE SET BY OTHERS)
- CUT CROSS FOUND OR SET
- SAME OWNERSHIP

■ STAKING OF PROPOSED RIGHT OF WAY. SET 5/8 INCH METAL ROD WITH DIVISION OF HIGHWAY SURVEY MARKER TO MONUMENT THE POSITION SHOWN. IDENTIFIED BY INSCRIPTION DATA AND SURVEYORS REGISTRATION NUMBER.

■ M STAKING OF PROPOSED RIGHT OF WAY IN CULTIVATED AREAS. SET 5/8 INCH METAL ROD WITH DIVISION OF HIGHWAY SURVEY MARKER 20 INCHES BELOW GROUND SURFACE TO MONUMENT THE POSITION SHOWN. IDENTIFIED BY INSCRIPTION DATA AND SURVEYORS REGISTRATION NUMBER.

STATE OF ILLINOIS)
) SS
COUNTY OF ADAMS)

THIS IS TO CERTIFY THAT I, JOHN E. BASINGER AN ILLINOIS PROFESSIONAL LAND SURVEYOR, HAVE DIRECTED THE SURVEY AND DRAFTING OF THE PLAT OF HIGHWAYS SHOWN HEREON IN SECTION 24, TOWNSHIP 6 NORTH, RANGE 10 WEST. OF THE THIRD PRINCIPAL MERIDIAN, MADISON COUNTY, THAT THE SURVEY IS TRUE AND COMPLETE AS SHOWN TO THE BEST OF MY KNOWLEDGE AND BELIEF, THAT THE PLAT CORRECTLY REPRESENTS SAID SURVEY, THAT ALL MONUMENTS FOUND AND ESTABLISHED ARE OF PERMANENT QUALITY AND OCCUPY THE POSITIONS SHOWN THEREON AND THAT THE MONUMENTS ARE SUFFICIENT TO ENABLE THE SURVEY TO BE RETRACED. MADE FOR THE DEPARTMENT OF TRANSPORTATION, STATE OF ILLINOIS.

DATED 11-30-2005

JOHN E. BASINGER, PLS #2766
LICENSE EXPIRATION DATE: 11-30-2006
"THIS PROFESSIONAL SERVICE CONFORMS TO THE CURRENT ILLINOIS MINIMUM STANDARDS FOR A BOUNDARY SURVEY."
FIELD WORK COMPLETED: APRIL 2004

KLINGNER & ASSOCIATES, P.C.
Engineers / Architects
616 North 24th Street (217) 223-3670
Quincy, Illinois 62301 FAX: 223-3603
Internet Address: www.klingner.com
STATE OF ILLINOIS DESIGN FIRM # 1842738

ILLINOIS DEPARTMENT OF TRANSPORTATION
PLAT OF HIGHWAYS
FAP ROUTE 310 (IL 255)
SECTION 60-15
MADISON COUNTY
JOB NO. R-98-039-92
WENZEL ROAD
STATION 10+407.690 TO STATION 10+436.539
0 m 5 m 10 m 15 m
SCALE 1:250 SHEET 12 OF 55

ILLINOIS DEPARTMENT OF TRANSPORTATION
DIVISION OF HIGHWAYS/DISTRICT 8
1102 EASTPORT PLAZA DRIVE
COLLINSVILLE, ILLINOIS 62234-6198

PARCEL NO.	OWNER	TOTAL HOLDING	FEE SIMPLE ACQUISITION: GROSS		PREVIOUSLY DEDICATED		NET		REMAINDER	EASEMENTS: PE = PERMANENT, TE = TEMPORARY		EASEMENT PURPOSE	PERMANENT TAX NUMBER	PROPERTY ACQUIRED BY
		ACRES	ACRES	SQ. FT.	ACRES	SQ. FT.	ACRES	SQ. FT.	ACRES	ACRES	SQ. FT.			
8239021	PETER W. KUHN AND LORI A. KUHN, HUSBAND AND WIFE AS JOINT TENANTS TITLE REPORT NO MA-2665.0	2.0119	EAST 0.1869	8,142	0.1227	5,345	0.3117	13,579	1.5775	TE 0.0843	3,673	GRADING	24-1-01-24-00-000-007	
			WEST 0.2475	10,782										
8239022	DELBERT WHITAKER D. AND DIANA L. WHITAKER, HUSBAND AND WIFE AS JOINT TENANTS TITLE REPORT NO. MA-2667	2.0028	0.0075	328	N/A	N/A	0.0075	328	1.9953	TE 0.0400	1,743	GRADING	24-1-01-24-00-000-007.030	

11/30/2005 11/30/2005 3:10:43 PM p:\00files\08024\proe\8239021-22.dgn *REF- *REF- *REF- *REF- *REF-

PLOT DATE: 11/30/2005 3:10:43 PM