*REF-topnpl4
*REF-pfnpl4

F.A. RTE.	SECTION	COUNTY	TOTAL SHEETS	SHEET NO.
*	2004-025 RS	LAKE	116	39
STA. 39+00	TO STA. 50+00			
FED. ROAD DIST. NO.	ILLINOIS	FED. AID PROJECT		

* PARK ROADS CONTRACT NO. 62745
IDNR FILE NO. 02-03-025A

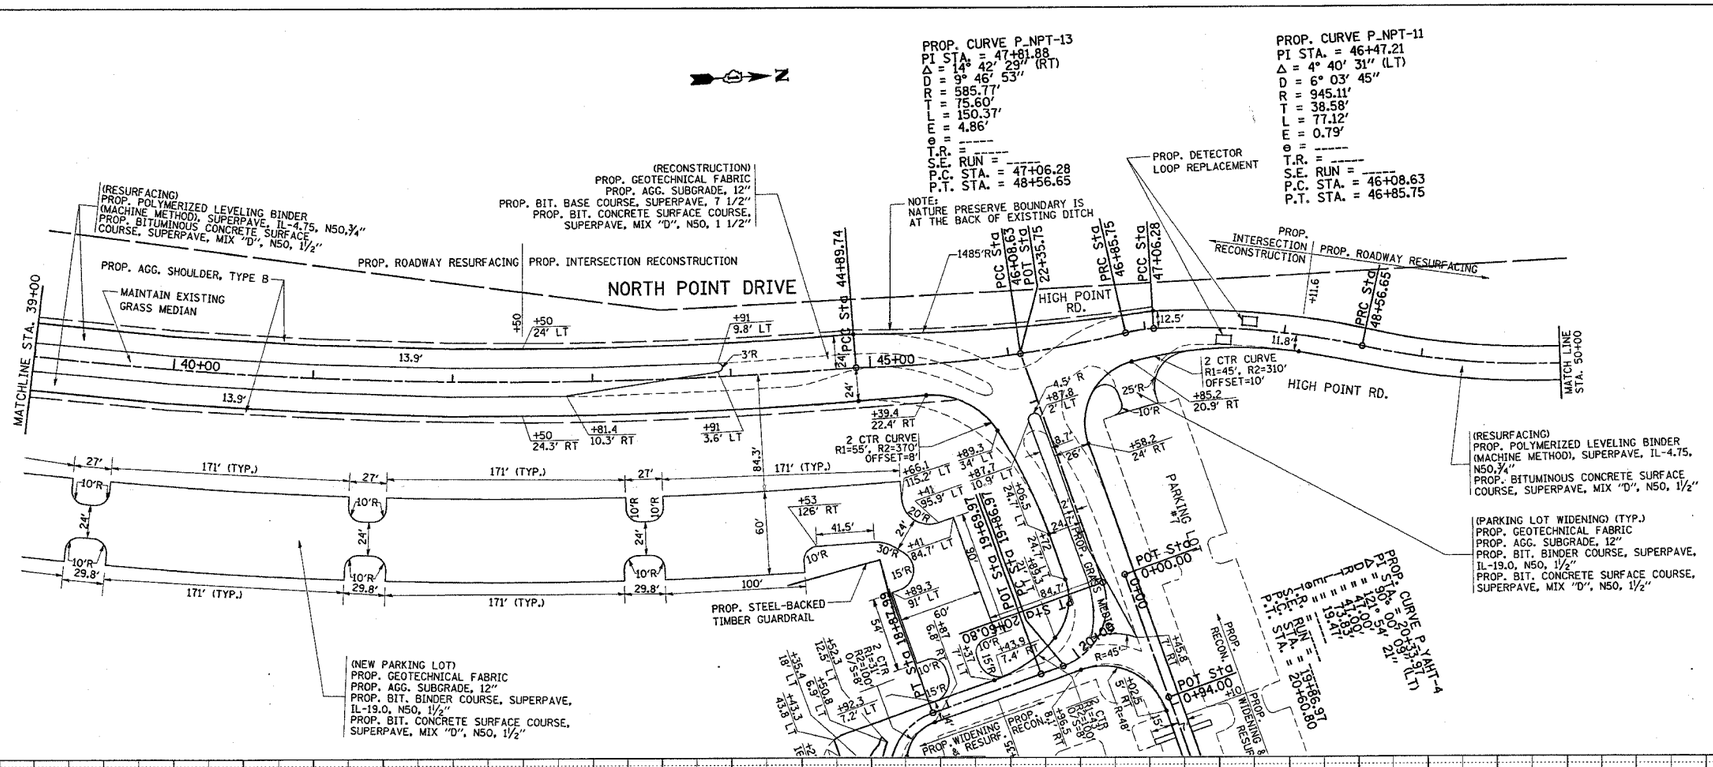
PROP. CURVE P_NPT-13
PI STA. = 47+81.88
Δ = 14° 42' 29" (RT)
D = 9° 46' 53"
R = 585.77'
T = 75.60'
L = 150.37'
E = 4.86'
e = -----
T.R. = -----
S.E. RUN = -----
P.C. STA. = 47+06.28
P.T. STA. = 48+56.65
PROP. CURVE P_NPT-11
PI STA. = 46+47.21
Δ = 4° 40' 31" (LT)
D = 6° 03' 45"
R = 945.11'
T = 38.58'
L = 77.12'
E = 0.79'
e = -----
T.R. = -----
S.E. RUN = -----
P.C. STA. = 46+08.63
P.T. STA. = 46+85.75
(RESURFACING)
PROP. POLYMERIZED LEVELING BINDER (MACHINE METHOD), SUPERPAVE, IL-4.75, N50, ¾"
PROP. BITUMINOUS CONCRETE SURFACE COURSE, SUPERPAVE, MIX "D", N50, 1½"
(RECONSTRUCTION)
PROP. GEOTECHNICAL FABRIC
PROP. AGG. SUBGRADE, 12"
PROP. BIT. BASE COURSE, SUPERPAVE, 7 1/2"
PROP. BIT. CONCRETE SURFACE COURSE, SUPERPAVE, MIX "D", N50, 1 1/2"
NOTE: NATURE PRESERVE BOUNDARY IS AT THE BACK OF EXISTING DITCH
PROP. DETECTOR LOOP REPLACEMENT
PROP. ROADWAY RESURFACING
PROP. INTERSECTION RECONSTRUCTION
NORTH POINT DRIVE
HIGH POINT RD.
PROP. AGG. SHOULDER, TYPE B
MAINTAIN EXISTING GRASS MEDIAN
MATCHLINE STA. 39+00
MATCH LINE STA. 50+00
PCC Sta 44+89.74
PCC Sta 46+08.63
PCC Sta 47+06.28
PRC Sta 46+85.75
PRC Sta 48+56.65
1485'R
2 CTR CURVE R1=45', R2=310' OFFSET=10'
2 CTR CURVE R1=55', R2=370' OFFSET=8'
PARKING
(RESURFACING) PROP. POLYMERIZED LEVELING BINDER (MACHINE METHOD), SUPERPAVE, IL-4.75, N50, ¾" PROP. BITUMINOUS CONCRETE SURFACE COURSE, SUPERPAVE, MIX "D", N50, 1½"
(PARKING LOT WIDENING) (TYP.) PROP. GEOTECHNICAL FABRIC PROP. AGG. SUBGRADE, 12" PROP. BIT. BINDER COURSE, SUPERPAVE, IL-19.0, N50, 1½" PROP. BIT. CONCRETE SURFACE COURSE, SUPERPAVE, MIX "D", N50, 1½"
(NEW PARKING LOT) PROP. GEOTECHNICAL FABRIC PROP. AGG. SUBGRADE, 12" PROP. BIT. BINDER COURSE, SUPERPAVE, IL-19.0, N50, 1½" PROP. BIT. CONCRETE SURFACE COURSE, SUPERPAVE, MIX "D", N50, 1½"
PROP. STEEL-BACKED TIMBER GUARDRAIL
PROP. WIDENING & RESURF.
PROP. RECON.
POT Sta 0+00.00
POT Sta 0+94.00
PROP. CURVE P_YAHT-4
