PART OF THE SW 1/4 OF SECTION 29, TWP.40 N., R. 9 E. OF THE 3RD P.M., IN DUPAGE COUNTY, ILLINOIS.

PROPOSED ROW AND EASEMENTS SHOWN FROM AIRPORT PROPERTY WILL NOT BE ACCEPTED AS PART OF THIS CONTRACT - **FOR INFORMATION ONLY.**

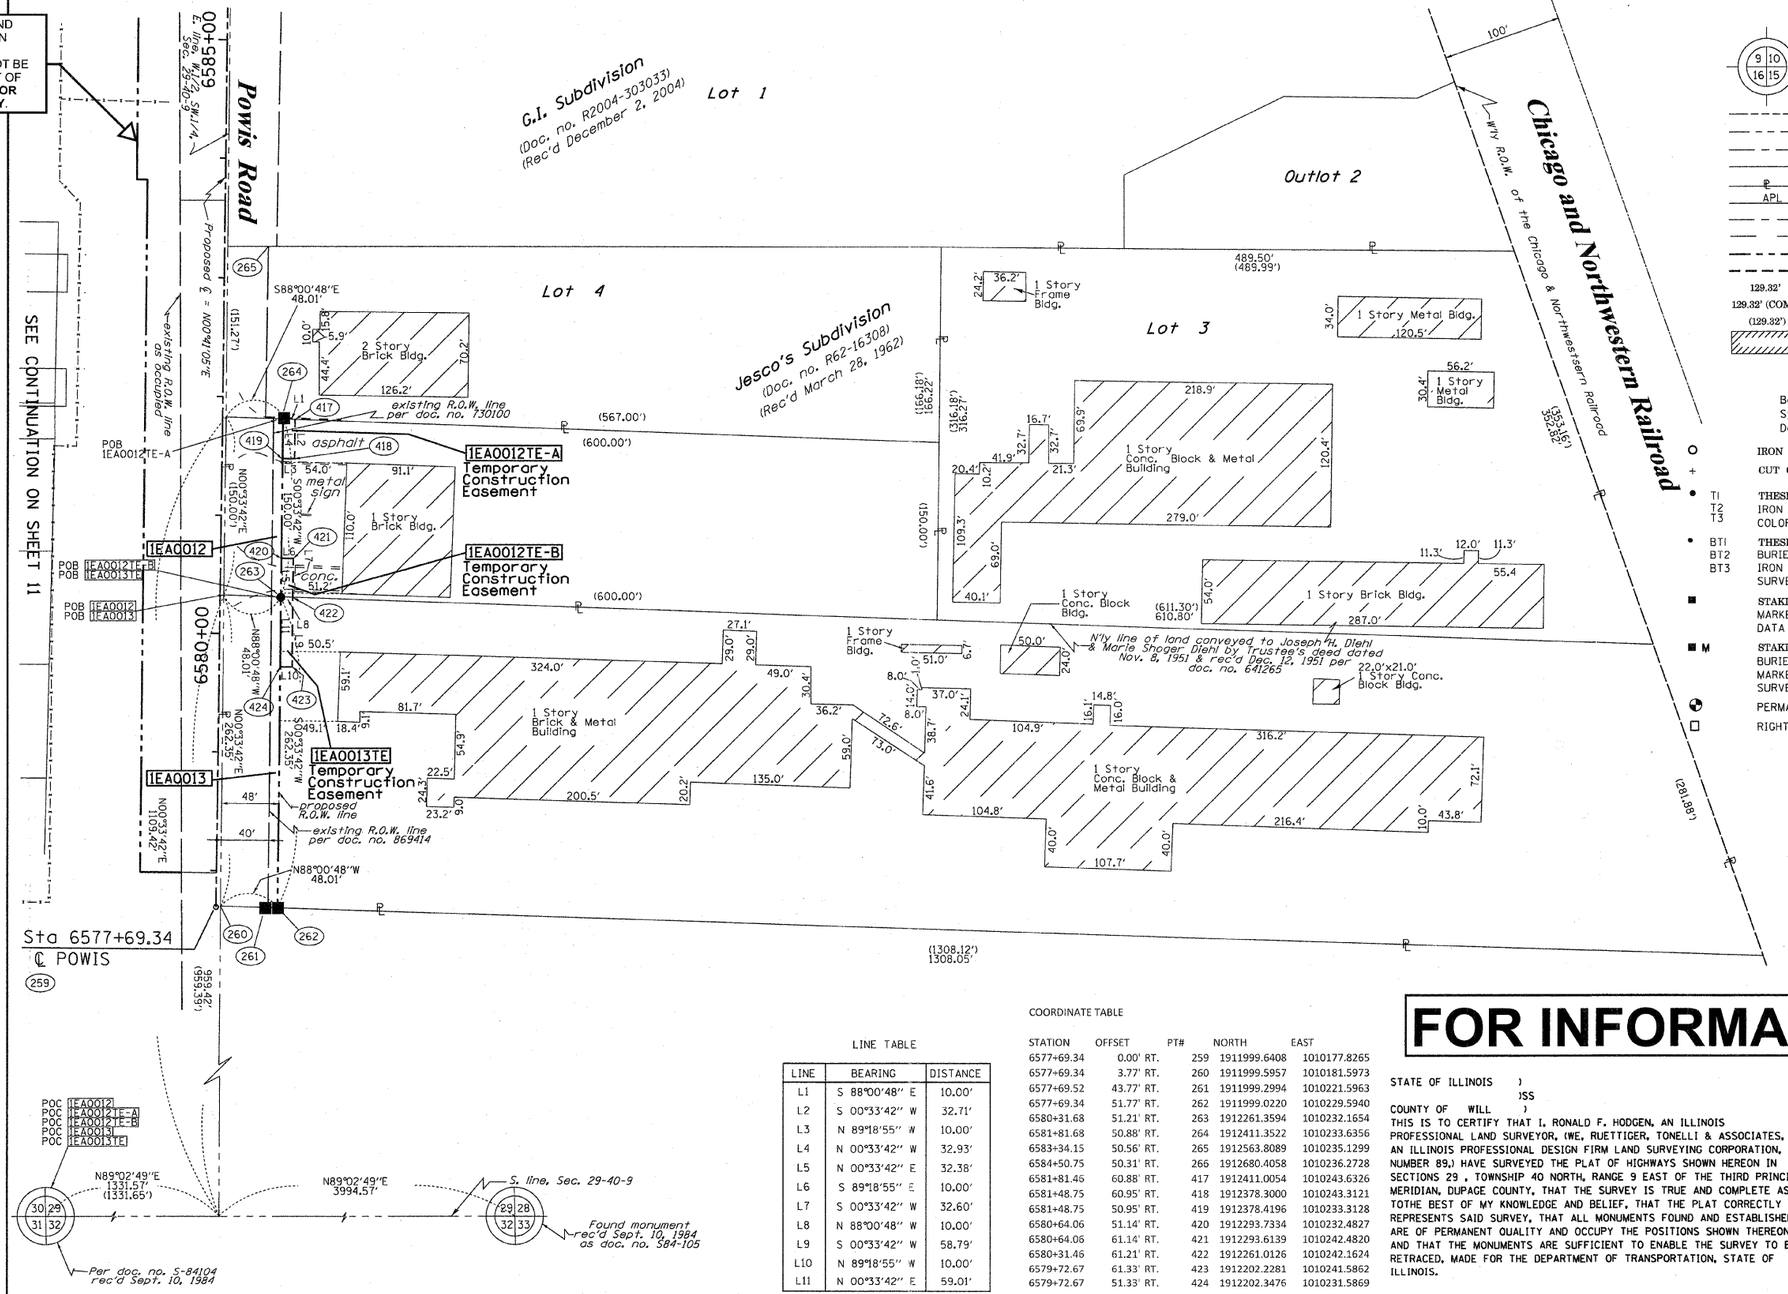

LEGEND

- SECTION CORNER
- QUARTER SECTION CORNER
- SECTION LINE
- QUARTER SECTION LINE
- QUARTER, QUARTER SECTION LINE
- PLATTED LOT LINES
- PROPERTY (DEED) LINE
- APPARENT PROPERTY LINE
- CENTERLINE
- EXISTING RIGHT OF WAY LINE
- PROPOSED RIGHT OF WAY LINE
- PROPOSED EASEMENT
- 129.32' MEASURED DIMENSION
- 129.32' (COMP) COMPUTED DIMENSION
- (129.32') RECORDED DIMENSION
- EXISTING BUILDING

GRAPHIC SCALE FEET
0 50,100
1 20,40
30,60
SCALE: 1" =

Bearings are referenced to the Illinois Coordinate System, NAD83, East Zone, as provided by the Illinois Department of Transportation.

- IRON PIPE OR ROD FOUND
- CUT CROSS FOUND OR SET
- "MAG" NAIL SET
- 5/8" REBAR SET
- TI, T2, T3 — THESE STAKES REFERENCE FOUND OR SET MONUMENTATION. SET 5/8 INCH IRON ROD FLUSH WITH GROUND TO TIE FOUND IRON STAKE IDENTIFIED BY COLORED PLASTIC CAP BEARING SURVEYORS REGISTRATION NUMBER.
- BT1, BT2, BT3 — THESE STAKES, IN CULTIVATED AREAS, REFERENCE FOUND OR SET MONUMENTATION. BURIED 5/8 INCH IRON ROD 20 INCHES BELOW GROUND TO TIE FOUND IRON STAKE. IDENTIFIED BY COLORED PLASTIC CAP BEARING SURVEYORS REGISTRATION NUMBER.
- STAKING OF PROPOSED RIGHT OF WAY. SET DIVISION OF HIGHWAYS SURVEY MARKER TO MONUMENT THE POSITION SHOWN. IDENTIFIED BY INSCRIPTION DATA AND SURVEYORS REGISTRATION NUMBER.
- M — STAKING OF PROPOSED RIGHT OF WAY IN CULTIVATED AREAS. BURIED 5/8 INCH METAL ROD 20 INCHES BELOW GROUND TO MARK FUTURE SURVEY MARKER POSITION IDENTIFIED BY COLORED PLASTIC CAP BEARING SURVEYORS REGISTRATION NUMBER.
- PERMANENT SURVEY MARKER, I.D.O.T. STANDARD 2135 (TO BE SET BY OTHERS)
- RIGHT OF WAY STAKING PROPOSED TO BE SET

NOTES:

1. THIS PLAT WAS PREPARED AS A SUPPLEMENTAL SHEET TO SHEET 9 OF PLAT OF HIGHWAYS PREPARED BY W-T LAND SURVEYING, INC. HAVING A REVISION DATE OF 1/20/2010. SUPPLEMENTAL INFORMATION ON THIS SHEET INCLUDES:

   PARCEL 1EA0012 OWNER INFORMATION REVISED

   SEE W-T PLAT FOR OTHER INFORMATION.

2. COORDINATES SHOWN ABOVE ARE PROJECT COORDINATES (GROUND) PER PLAT OF HIGHWAYS BY W-T LAND SURVEYING, INC.

3. BASIS OF BEARINGS IS THE PLAT OF HIGHWAYS BY W-T LAND SURVEYING, INC.

LINE TABLE

LINE	BEARING	DISTANCE
L1	S 88°00'48" E	10.00'
L2	S 00°33'42" W	32.71'
L3	N 89°18'55" W	10.00'
L4	N 00°33'42" W	32.93'
L5	N 00°33'42" E	32.38'
L6	S 89°18'55" E	10.00'
L7	S 00°33'42" W	32.60'
L8	N 88°00'48" W	10.00'
L9	S 00°33'42" W	58.79'
L10	N 89°18'55" W	10.00'
L11	N 00°33'42" E	59.01'

COORDINATE TABLE

STATION	OFFSET	PT#	NORTH	EAST
6577+69.34	0.00' RT.	259	1911999.6408	1010177.8265
6577+69.34	3.77' RT.	260	1911999.5957	1010181.5973
6577+69.52	43.77' RT.	261	1911999.2994	1010221.5963
6577+69.34	51.77' RT.	262	1911999.0220	1010229.5940
6580+31.68	51.21' RT.	263	1912261.3594	1010232.1654
6581+81.68	50.88' RT.	264	1912411.3522	1010233.6356
6583+34.15	50.56' RT.	265	1912563.8089	1010235.1299
6584+50.75	50.31' RT.	266	1912680.4058	1010236.2728
6581+81.46	60.88' RT.	417	1912411.0054	1010243.6326
6581+48.75	60.95' RT.	418	1912378.3000	1010243.3121
6581+48.75	50.95' RT.	419	1912378.4196	1010233.3128
6580+64.06	51.14' RT.	420	1912293.7334	1010232.4827
6580+64.06	61.14' RT.	421	1912293.6139	1010242.4820
6580+31.46	61.21' RT.	422	1912261.0126	1010242.1624
6579+72.67	61.33' RT.	423	1912202.2281	1010241.5862
6579+72.67	51.33' RT.	424	1912202.3476	1010231.5869

PARCEL NUMBER	OWNER	TOTAL HOLDINGS ACRES	PART TAKEN ACRES	AREA IN EXISTING R.O.W. ACRES	REMAINDER AREA ACRES	EASEMENT AREA ACRES	EASEMENT AREA SQUARE FEET	EASEMENT PURPOSE	PERMANENT INDEX NUMBER	PROPERTY ACQUIRED BY
1EA0012	JAG CROSSROADS, LLC	2.065	0.165	0.138	1.900	TE-A-0.008 TE-B-0.008	N/A	CONST.	01-29-304-007	
1EA0013	MASONITE CORPORATION, A DELAWARE CORPORATION	11.418	0.289	0.241	11.129	0.013	N/A	CONST.	01-29-304-009 01-29-304-010	

REVISION DATE: 3-18-11
REVISION DATE: 3-15-11

TYPO IN PARCEL TABLE
REVISION ADDED MISSING BLDGS IN 0013TH

TLW
MADE BY TLW

FOR INFORMATION ONLY

RECEIVED
MAR 18 2011
PLATS & LEGALS

STATE OF ILLINOIS)
)SS
COUNTY OF WILL)

THIS IS TO CERTIFY THAT I, RONALD F. HODGEN, AN ILLINOIS PROFESSIONAL LAND SURVEYOR, (WE, RUETTIGER, TONELLI & ASSOCIATES, AN ILLINOIS PROFESSIONAL DESIGN FIRM LAND SURVEYING CORPORATION, NUMBER 89,) HAVE SURVEYED THE PLAT OF HIGHWAYS SHOWN HEREON IN SECTIONS 29 , TOWNSHIP 40 NORTH, RANGE 9 EAST OF THE THIRD PRINCIPAL MERIDIAN, DUPAGE COUNTY, THAT THE SURVEY IS TRUE AND COMPLETE AS SHOWN TOTHE BEST OF MY KNOWLEDGE AND BELIEF, THAT THE PLAT CORRECTLY REPRESENTS SAID SURVEY, THAT ALL MONUMENTS FOUND AND ESTABLISHED ARE OF PERMANENT QUALITY AND OCCUPY THE POSITIONS SHOWN THEREON AND THAT THE MONUMENTS ARE SUFFICIENT TO ENABLE THE SURVEY TO BE RETRACED, MADE FOR THE DEPARTMENT OF TRANSPORTATION, STATE OF ILLINOIS.

DATED AT _____, ILLINOIS THIS _____ DAY OF _____ 20___ A.D.

ILLINOIS PROFESSIONAL LAND SURVEYOR NO. 2630
LICENSE EXPIRATION DATE: 11-30-2012
THIS PROFESSIONAL SERVICE CONFORMS TO THE CURRENT ILLINOIS MINIMUM STANDARDS FOR A BOUNDARY SURVEY.

RUETTIGER, TONELLI & ASSOCIATES, INC.
Land Surveyors/Engineers/Planners/Landscape Architects/G.I.S. Consultants
2174 ONEIDA STREET
JOLIET, ILLINOIS 60435
PH. (815) 744-6600 FAX (815) 744-0101

PLAT OF HIGHWAYS

STATE OF ILLINOIS
DEPARTMENT OF TRANSPORTATION

F.A.P. 307 (IL ROUTE 64)

SECTION: KAUTZ-IL RT. 59 COUNTY: DUPAGE/KANE
PROJECT JOB NO.: R-91-052-01
STATION 6577+69.34 TO STATION 6606+23.84
SCALE: 1"=60' SHEET 9a OF 19

BUREAU OF LAND ACQUISITION
201 WEST CENTER COURT
SCHAUMBURG, ILLINOIS 60196

ROUTE NAME: FAP 307 (IL RTE. 64) SECTION: KAUTZ RD. TO IL RTE. 59 KANE/DUPAGE COUNTY JOB NO.: R91-052-01 RECORDING: RECORDED ON

SHEET 1 OF -- IS A COVER SHEET AND IS NOT RECORDED