PART OF THE SW 1/4 OF SECTION 9, T3N, R7W, OF THE 3RD PM, MADISON COUNTY, ILLINOIS

Sheet 185 of 502
Contract No. 76301

COORDINATES SHOWN HEREON ARE BASED ON SURVEY CONTROL DATA AS PROVIDED BY THE ILLINOIS DEPARTMENT OF TRANSPORTATION.

BEARINGS SHOWN HEREON ARE BASED ON SURVEY CONTROL DATA AS PROVIDED BY THE ILLINOIS DEPARTMENT OF TRANSPORTATION.

COORDINATE TABLE			
STATION	OFFSET	NORTH	EAST
568+59.29	93.8034' RT	751843.1107	2375982.1581
568+83.18	35.6843' RT	751867.2275	2376040.1286

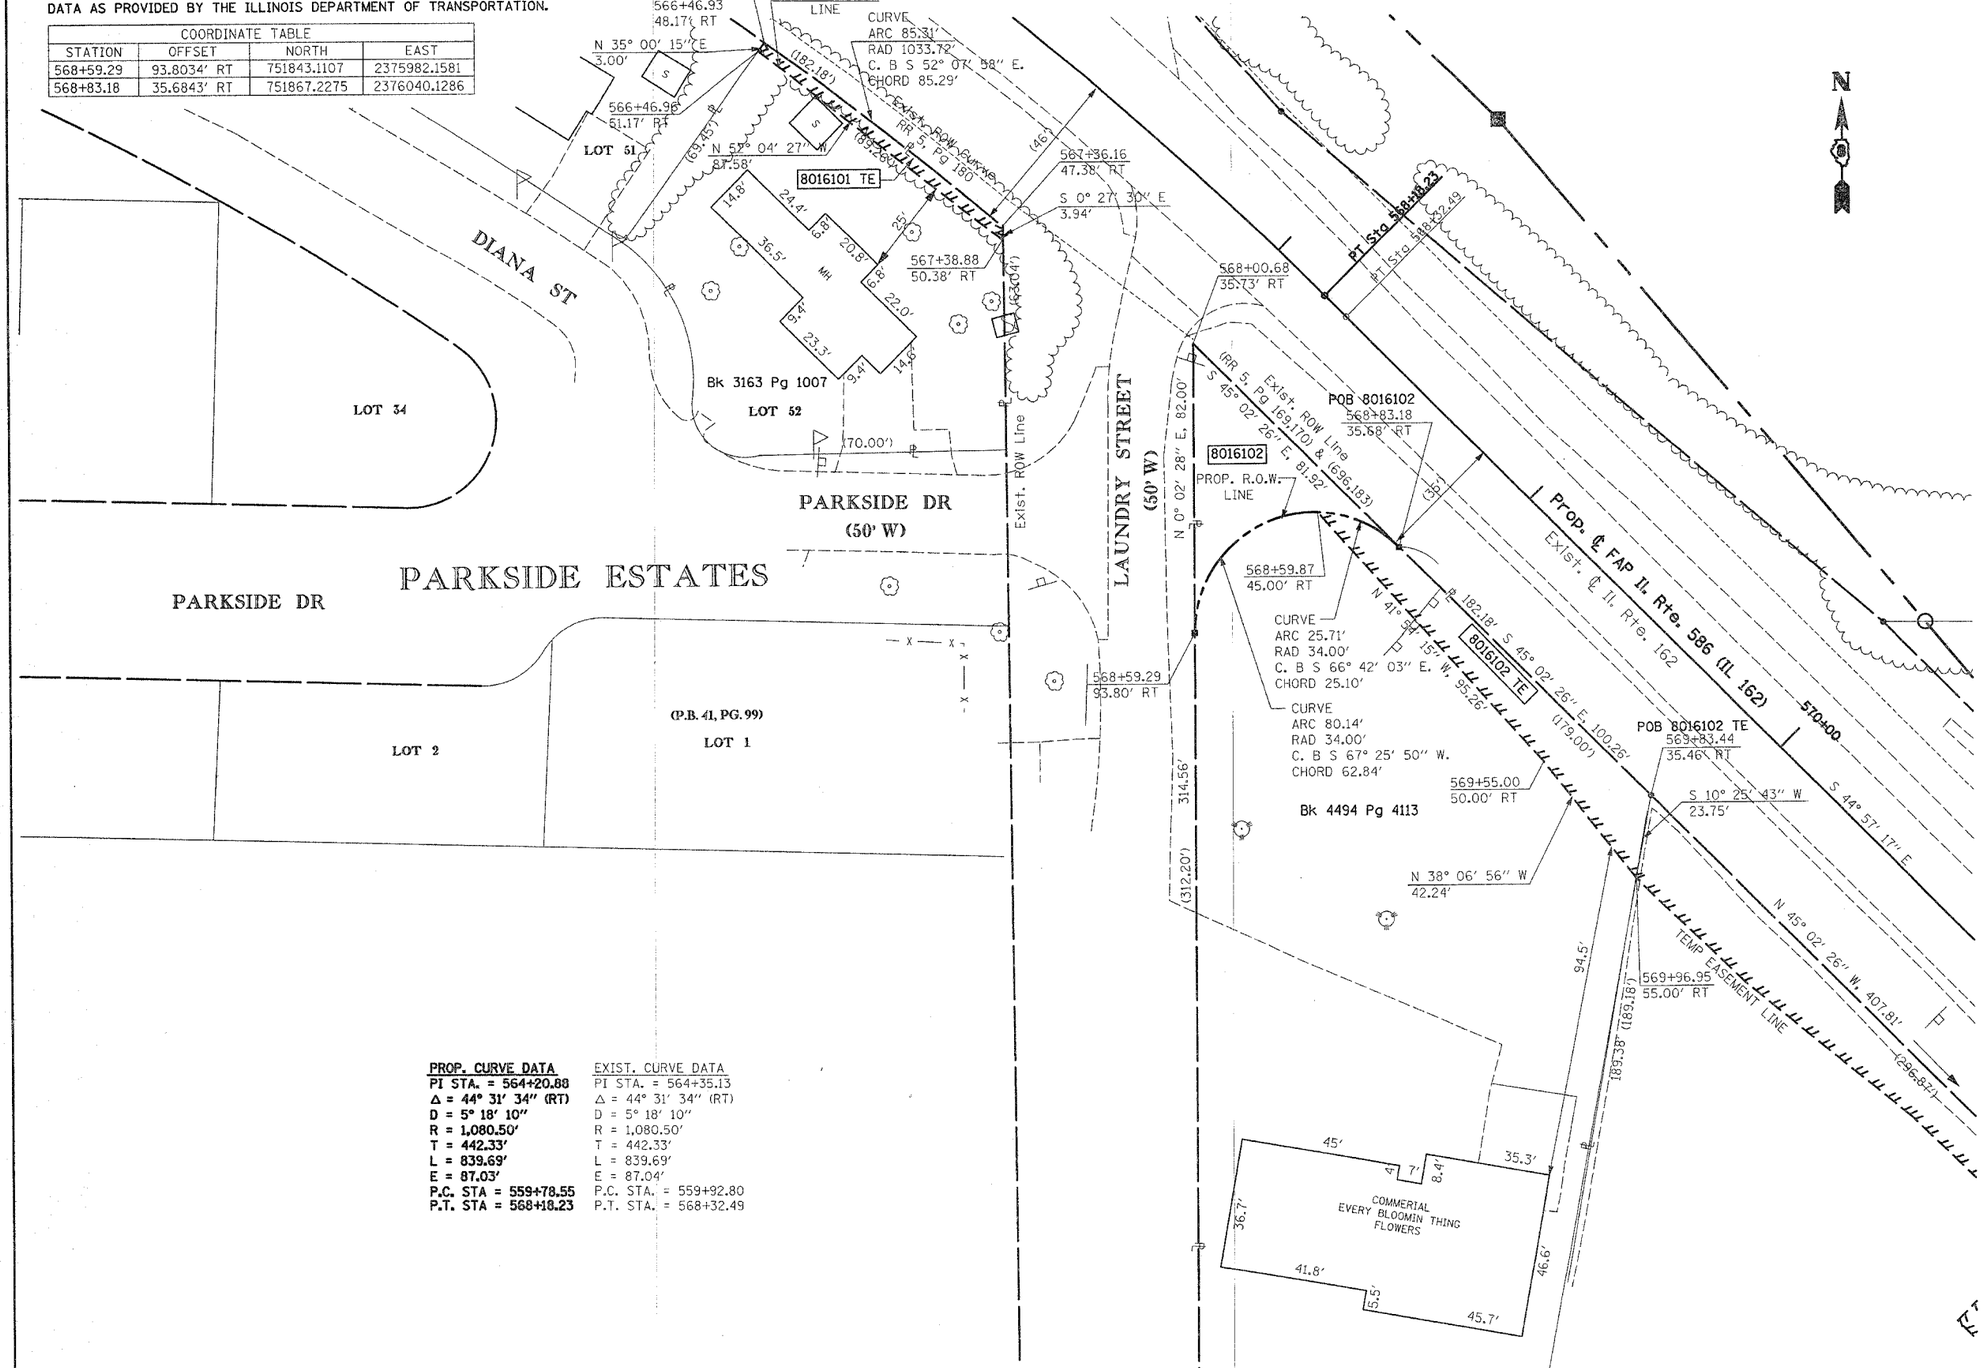

PROP. CURVE DATA
PI STA. = 564+20.88
Δ = 44° 31' 34" (RT)
D = 5° 18' 10"
R = 1,080.50'
T = 442.33'
L = 839.69'
E = 87.03'
P.C. STA = 559+78.55
P.T. STA = 568+18.23

EXIST. CURVE DATA
PI STA. = 564+35.13
Δ = 44° 31' 34" (RT)
D = 5° 18' 10"
R = 1,080.50'
T = 442.33'
L = 839.69'
E = 87.04'
P.C. STA. = 559+92.80
P.T. STA. = 568+32.49

LEGEND

SECTION CORNER
QUARTER SECTION CORNER

EXISTING CENTERLINE
EXISTING RIGHT OF WAY LINE
EXISTING EASEMENT LINE
PROPOSED CENTERLINE
PROPOSED RIGHT OF WAY LINE
PROPOSED TEMPORARY EASEMENT LINE
PROPOSED PERMANMENT EASEMENT LINE
SECTION LINE
QUARTER SECTION LINE
QUARTER QUARTER SECTION LINE
PROPERTY (DEED) LINE
APL — APPARENT PROPERTY LINE
121.45 — MEASURED DIMENSION
123.45 (COMP) — COMPUTED DIMENSION
(123.45) — RECORDED DIMENSION
FOUND IRON PIPE OR IRON ROD
SET 5/8 INCH IRON ROD
PERMANENT SURVEY MONUMENT, I.D.O.T. STD. 2135 (TO BE SET BY OTHERS)
CUT CROSS FOUND OR SET
SAME OWNERSHIP

FOUND RIGHT OF WAY MARKER

STAKING OF PROPOSED RIGHT OF WAY. SET 5/8 INCH METAL ROD WITH DIVISION OF HIGHWAY SURVEY MARKER TO MONUMENT THE POSITION SHOWN. IDENTIFIED BY INSCRIPTION DATA AND SURVEYORS REGISTRATION NUMBER. SET AT ALL PROPOSED RIGHT OF WAY AND PERMANENT EASEMENT CORNERS.

M STAKING OF PROPOSED RIGHT OF WAY IN CULTIVATED AREAS. SET 5/8 INCH METAL ROD WITH DIVISION OF HIGHWAY SURVEY MARKER 20 INCHES BELOW GROUND SURFACE TO MONUMENT THE POSITION SHOWN. IDENTIFIED BY INSCRIPTION DATA AND SURVEYORS REGISTRATION NUMBER.

STATE OF ILLINOIS)
) SS
COUNTY OF)

THIS IS TO CERTIFY THAT I, THOMAS M. DRONE, AN ILLINOIS PROFESSIONAL LAND SURVEYOR, HAS SURVEYED THE PLAT OF HIGHWAYS SHOWN HEREON IN SECTION 8, TOWNSHIP 3 NORTH, RANGE 7 WEST. OF THE THIRD PRINCIPAL MERIDIAN, MADISON COUNTY, THAT THE SURVEY IS TRUE AND COMPLETE AS SHOWN TO THE BEST OF MY KNOWLEDGE AND BELIEF, THAT THE PLAT CORRECTLY REPRESENTS SAID SURVEY, THAT ALL MONUMENTS FOUND AND ESTABLISHED ARE OF PERMANENT QUALITY AND OCCUPY THE POSITIONS SHOWN THEREON AND THAT THE MONUMENTS ARE SUFFICIENT TO ENABLE THE SURVEY TO BE RETRACED. MADE FOR THE DEPARTMENT OF TRANSPORTATION, STATE OF ILLINOIS.

DATED _____

_____
THOMAS M. DRONE, PLS #2273

RECEIVED DEC 0 0 2004 LAND & PLAT

Hurst-Rosche Engineers, Inc.
2657 W. Lawrence
Springfield, IL. 62704
217-787-1199

ILLINOIS DEPARTMENT OF TRANSPORTATION
PLAT OF HIGHWAYS
FAP ROUTE 586 (IL 162)
SECTION 60R-2
MADISON COUNTY
JOB NO. R-98-016-00
STATION 567+00 TO STATION 571+00
20' 0 20' 40'
SCALE: 1" = 20'
SHEET 21 OF 26

ILLINOIS DEPARTMENT OF TRANSPORTATION
DIVISION OF HIGHWAYS/DISTRICT 8
1102 EASTPORT PLAZA DRIVE
COLLINSVILLE, ILLINOIS 62234-6198

PARCEL NO.	OWNER	TOTAL HOLDING	R.O.W. REQUIRED	PREVIOULSY DEDICATED	REMAINDER	EASEMENTS TEMP	EASEMENTS PERM	EASEMENT PURPOSE	PERMANENT TAX NUMBER	PROPERTY ACQUIRED BY
8016101	LOUIS JOHN McCAREY & VIOLET N. McCAREY TITLE REPORT NO. MA-2280	0.1995AC				0.0072 AC 313 SF		SHAPING & GRADING	09-2-22-09-06-102-001.T04	
8016102	JOAN G. SPENCER TITLE REPORT NO. MA-2281	0.6688 AC	0.0327 AC 1.424 SF	0	0.6361AC	0.0377 AC 1.644 SF		SHAPING & GRADING	09-2-22-09-06-102-002.T00	

*REF-
*REF-

ROUTE: F.A.P. 586 (ILL. RTE. 162) SECTION: 60R-2 COUNTY: MADISON JOB NO. R-98-016-00

PLOT DATE: *DATE-TIME*