53 q100

# Section 19, Township 40 North, Range 11 East of the 3rd P.M., DuPage County, Illinois

| PARCEL | OWNER | PERMANENT TAX NUMBER | TOTAL HOLDING ACRES | AREA TAKEN ACRES | PREVIOUSLY DEDICATED ACRES | EASEMENT ACRES | REMAINDER ACRES | ACQUIRED BY |
|---|---|---|---|---|---|---|---|---|
| 1DS0031TE | GAETANA CINFIO, AS TRUSTEE OF THE GAETANA CINFIO TRUST DATED 2-24-99 | 03 - 19 - 302 - 006 | 0.203 | N/A | N/A | 0.006 261 SQ.FT. | 0.203 | |
| 1DS0032TE | JEFFREY R. EGGERT AND BETTY EGGERT, HIS WIFE, IN JOINT TENANCY | 03 - 19 - 302 - 005 | 0.203 | N/A | N/A | 0.006 261 SQ.FT. | 0.203 | |
| 1DS0033TE | JOHN BRASWELL AND SUSAN L. STUEDNER-BRASWELL, HIS WIFE, IN JOINT TENANCY | 03 - 19 - 302 - 004 | 0.203 | N/A | N/A | 0.006 261 SQ.FT. | 0.203 | |
| 1DS0034TE | HELENE NEWMAN AND WALTER J. BRUHN, AS TENANTS IN COMMON | 03 - 19 - 302 - 003 | 0.203 | N/A | N/A | 0.006 261 SQ.FT. | 0.203 | |
| 1DS0037TE | GERARDO TOSTADO AND GRISELDA TOSTADO AS TENANTS BY THE ENTIRETY | 03 - 19 - 302 - 002 | 0.203 | N/A | N/A | 0.006 261 SQ.FT. | 0.203 | |
| 1DS0038TE | ARTHUR BARAR AND CATERINA OSTUNI, HUSBAND AND WIFE, AS TENANTS BY THE ENTIRETY | 03 - 19 - 302 - 001 | 0.225 | N/A | N/A | 0.007 305 SQ.FT. | 0.225 | |

## LINE LEGEND

| | | |
|---|---|---|
| A | 4.0 | S89°23'03"E |
| B | 4.0 | N89°21'23"W |
| C | 4.0 | S89°19'43"E |
| D | 4.0 | N89°18'03"W |
| E | 4.0 | N89°16'18"W |
| F | 4.0 | N89°14'32"W |
| G | 4.0 | S88°03'13"W |

## LEGEND

- ○ IRON PIPE OR ROD FOUND
- + CUT CROSS FOUND OR SET
- ● T1 T2 T3 **THESE STAKES REFERENCE FOUND OR SET MONUMENTATION.** SET 5/8 INCH IRON ROD FLUSH WITH GROUND TO TIE FOUND IRON STAKE. IDENTIFIED BY COLORED PLASTIC CAP BEARING SURVEYORS REGISTRATION NUMBER.
- ● BT1 BT2 BT3 **THESE STAKES, IN CULTIVATED AREAS, REFERENCE FOUND OR SET MONUMENTATION.** BURIED 5/8 INCH IRON ROD 20 INCHES BELOW GROUND TO TIE FOUND IRON STAKE. IDENTIFIED BY COLORED PLASTIC CAP BEARING SURVEYORS REGISTRATION NUMBER.
- ■ **STAKING OF PROPOSED RIGHT-OF-WAY.** SET DIVISION OF HIGHWAYS SURVEY MARKER TO MONUMENT THE POSITION SHOWN. IDENTIFIED BY INSCRIPTION DATA AND SURVEYORS REGISTRATION NUMBER.
- ■ M **STAKING OR PROPOSED RIGHT-OF-WAY IN CULTIVATED AREAS.** BURIED 5/8 INCH METAL ROD 20 INCHES BELOW GROUND TO MARK FUTURE SURVEY MARKER POSITION. IDENTIFIED BY COLORED PLASTIC CAP BEARING SURVEYORS REGISTRATION NUMBER.
- PERMANENT SURVEY MARKER, I.D.O.T. STD. 2135 (TO BE SET BY OTHERS)
- □ RIGHT-OF-WAY STAKING PROPOSED TO BE SET
- ⊕ P.K. NAIL FOUND OR SET
- ● 5/8" REBAR SET
- SECTION LINE
- QUARTER SECTION LINE
- QUARTER, QUARTER SECTION LINE
- PLATTED LOT LINE
- PROPERTY (DEED) LINE
- APL APPARENT PROPERTY LINE
- CENTER LINE
- EXISTING RIGHT-OF-WAY LINE
- PROPOSED RIGHT-OF-WAY LINE
- PROPOSED EASEMENT
- 129.32' MEASURED DIMENSION
- 129.32' (COMP) COMPUTED DIMENSION
- (129.32') RECORD DATA
- EXISTING BUILDING
- 9 10 16 15 SECTION CORNER
- 16 15 QUARTER SECTION CORNER

STATE OF ILLINOIS
SS
COUNTY OF DuPAGE

THIS IS TO CERTIFY THAT I, DOMINIC J. MARCHESE, AN ILLINOIS PROFESSIONAL LAND SURVEYOR, HAVE SURVEYED THE PLAT OF HIGHWAYS SHOWN HEREON BETWEEN SECTION 25, TOWNSHIP 40 NORTH, RANGE 10 EAST AND SECTION 19, TOWNSHIP 40 NORTH, RANGE 11 EAST OF THE THIRD PRINCIPAL MERIDIAN, COUNTY; THAT THE SURVEY IS TRUE AND COMPLETE AS SHOWN TO THE BEST OF MY KNOWLEDGE AND BELIEF; THAT THE PLAT CORRECTLY REPRESENTS SAID SURVEY. THAT ALL MONUMENTS FOUND AND ESTABLISHED ARE OF PERMANENT QUALITY AND OCCUPY THE POSITIONS SHOWN THEREON AND THAT THE MONUMENTS ARE SUFFICIENT TO ENABLE THE SURVEY TO BE RETRACED. MADE FOR THE DEPARTMENT OF TRANSPORTATION, STATE OF ILLINOIS.

DATED AT ROSELLE, ILLINOIS THIS 15th DAY OF APRIL, 2003 A.D.

DOMINIC J. MARCHESE 2335 PROFESSIONAL LAND SURVEYOR STATE OF ILLINOIS ROSELLE

Dominic J. Marchese
ILLINOIS REGISTERED PROFESSIONAL LAND SURVEYOR NO. 2335
*MY CURRENT LICENSE EXPIRES ON NOVEMBER 2010*
*THIS PROFESSIONAL SERVICE CONFORMS TO THE CURRENT ILLINOIS MINIMUM STANDARDS FOR A BOUNDARY SURVEY.*

### BUILDING LEGEND

1 = MULTILEVEL BRICK/FRAME RESD.
2 = 2 STORY BRICK/FRAME RESD.
3 = MULTILEVEL BRICK/FRAME RESD.
4 = MULTILEVEL BRICK/FRAME RESD.
5 = FRAME GARAGE
6 = MULTILEVEL BRICK/FRAME RESD.
7 = FRAME SHED
8 = MULTILEVEL BRICK/FRAME RESD.

### COORDINATE VALUES

COORDINATES AND BEARINGS ARE REFERENCED TO THE ILLINOIS STATE PLANE COORDINATE SYSTEM AT CONTROL POINTS SUPPLIED BY THE ILLINOIS DEPARTMENT OF TRANSPORTATION. ALL COORDINATES SHOWN HEREON ARE GROUND POSITIONS.

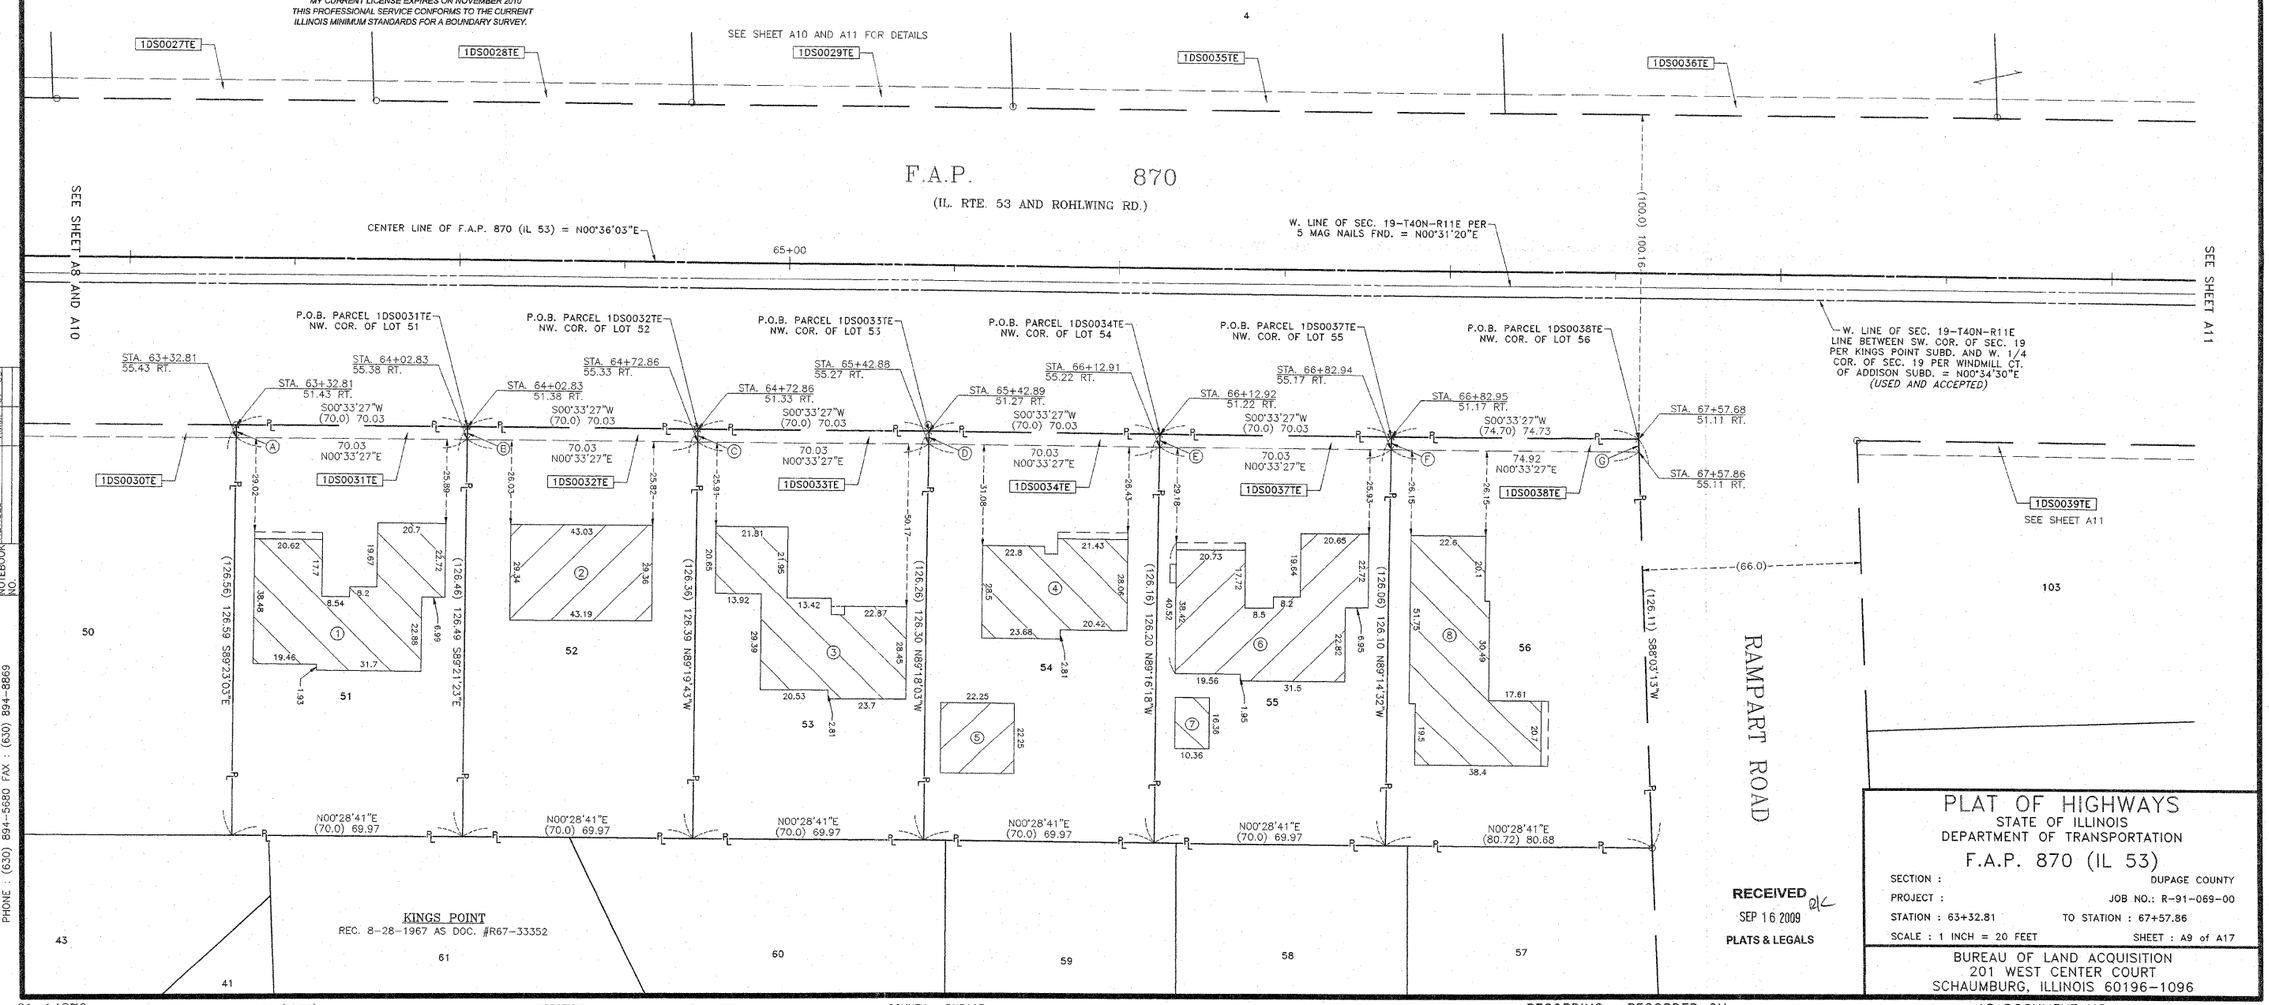


RECEIVED
SEP 16 2009
PLATS & LEGALS

| R.O.W. PLAT | BY | DATE |
|---|---|---|
| MADE | BMH* | 3-02 |
| CHECKED | DJM | 12-02 |
| REVISED | KMW | 07-03 |
| NOTEBOOK NO. | | |


Marchese and Sons, Inc.
NUMBER 184-002762
*land - marine - construction surveys*
10 MONACO DRIVE, ROSELLE IL 60172
PHONE : (630) 894-5580 FAX : (630) 894-8869


## PLAT OF HIGHWAYS
STATE OF ILLINOIS
DEPARTMENT OF TRANSPORTATION
F.A.P. 870 (IL 53)

SECTION : DUPAGE COUNTY
PROJECT : JOB NO.: R-91-069-00
STATION : 63+32.81 TO STATION : 67+57.86
SCALE : 1 INCH = 20 FEET SHEET : A9 of A17

BUREAU OF LAND ACQUISITION
201 WEST CENTER COURT
SCHAUMBURG, ILLINOIS 60196-1096

ORDER NO.: 01-14270 ROUTE : F.A.P. 870 (IL 53) SECTION COUNTY : DUPAGE JOB NO. : R-91-069-00 RECORDING : RECORDED ON AS DOCUMENT NO.