CONTRACT NO. 62478
SHEET NO. 258

PART OF THE NW FRAC. 1/4 & SW 1/4 SECTION 23, T35N, R12E OF THE 3rd PM, FRANKFORT TOWNSHIP, WILL COUNTY, ILLINOIS.

COORDINATE VALUE
PROJECT COORDINATES ARE SHOWN

COORDINATE TABLE

NO.	STATION	OFFSET	–NORTH–COORDINATES–EAST–
1568	482+13.01	69.22' RT	N 1,763,143.7867 E 1,123,297.9684
399	483+97.00	64.00' LT	N 1,763,283.7181 E 1,123,476.9860
1794	483+97.00	74.00' LT	N 1,763,293.6999 E 1,123,476.3844
1715	484+47.03	71.26' RT	N 1,763,152.0891 E 1,123,535.9352
389	485+98.00	80.00' RT	N 1,763,157.4611 E 1,123,689.9100
400	486+10.00	64.00' LT	N 1,763,301.9023 E 1,123,685.7541
544	486+10.00	74.00' LT	N 1,763,311.8379 E 1,123,684.6208
1218	486+12.72	63.93' LT	N 1,763,302.1342 E 1,123,688.4167
401	487+89.00	71.00' LT	N 1,763,332.6935 E 1,123,859.1374
402	488+67.00	90.00' LT	N 1,763,364.2195 E 1,123,931.3030
555	488+75.04	70.96' RT	N 1,763,207.2577 E 1,123,967.8504
554	488+77.35	109.73' RT	N 1,763,169.5364 E 1,123,977.1260
1714	488+84.88	71.00' RT	N 1,763,209.0248 E 1,123,977.7138
1687	488+87.06	109.14' RT	N 1,763,171.9243 E 1,123,986.8368

PARCEL NUMBER	OWNER	TOTAL HOLDING ACRES	PART TAKEN ACRES	REMAINDER ACRES	PREV. DED. ACRES	EASEMENT ACRES	EASEMENT PURPOSE	PERMANENT TAX INDEX NUMBER	PROPERTY ACQUIRED BY
1FW0218	PASCARELLA CHILDREN FAMILY LIMITED PARTNERSHIP	56.194	1.321	54.873				19-09-23-100-012	
1FW0218TE						0.048	CONSTRUCTION		
1FW0219	JOHN A. & ILENE M. SEMANIC	2.418	0.254	2.164	0.164			19-09-23-300-018; & 19-09-23-300-019;	
1FW0220	VILLAGE WALK, LLC	5.115	0.433	4.682				19-09-23-300-031	
1FW0220TE						0.009 (385 SQ.FT.)	CONSTRUCTION		
1FW0221	FRANKFORT BUSINESS PARK, LLC	38.980	0.527	38.453				19-09-23-300-011(PT)	

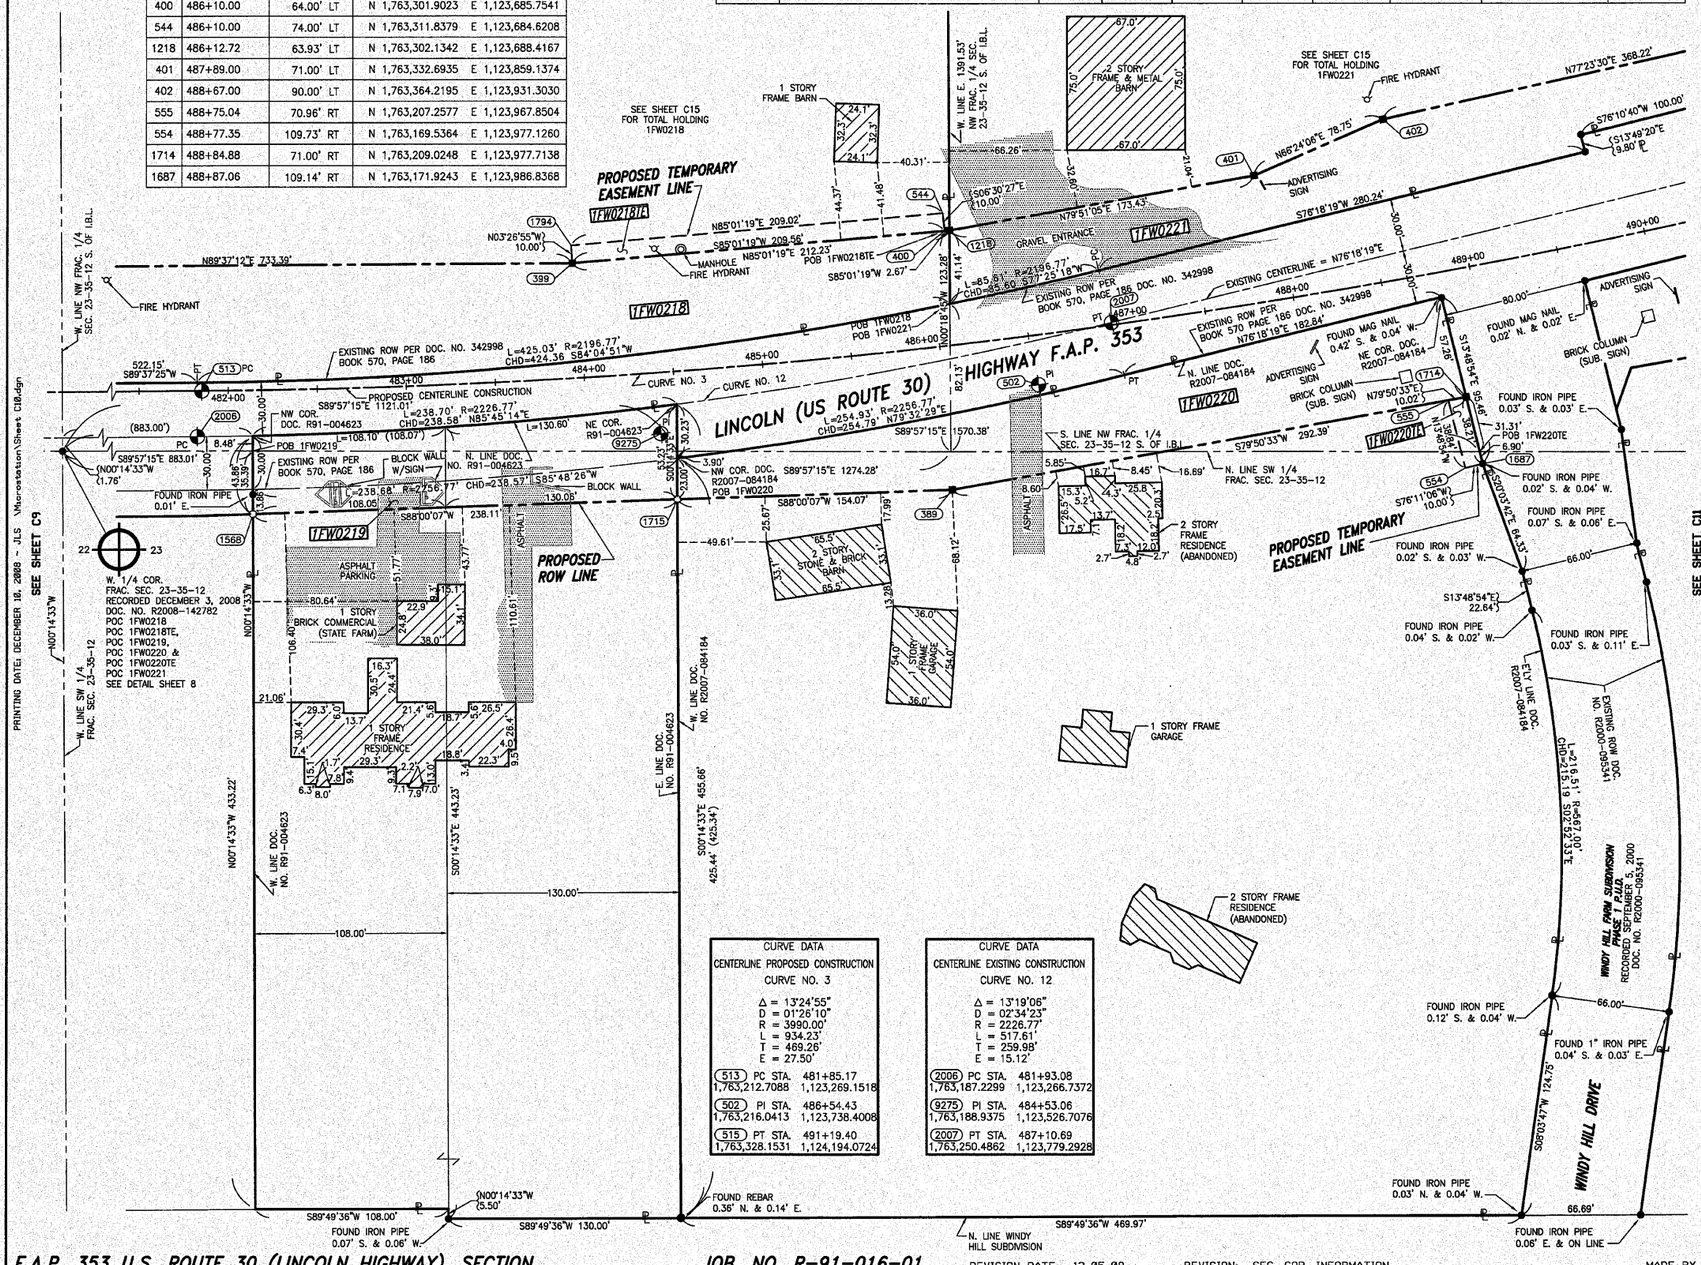
SEE SHEET C15 FOR TOTAL HOLDING 1FW0218
SEE SHEET C15 FOR TOTAL HOLDING 1FW0221
PROPOSED TEMPORARY EASEMENT LINE
1FW0218TA
1FW0218
1FW0219
1FW0220
1FW0220TE
1FW0221
LINCOLN (US ROUTE 30)
HIGHWAY F.A.P. 353
PROPOSED ROW LINE
PROPOSED TEMPORARY EASEMENT LINE
WINDY HILL DRIVE
RECORDED SEPTEMBER 5, 2000 DOC. NO. R2000-095341
1 STORY FRAME BARN
2 STORY FRAME & METAL BARN
1 STORY BRICK COMMERCIAL (STATE FARM)
1 STORY FRAME RESIDENCE
2 STORY STONE & BRICK BARN
2 STORY FRAME RESIDENCE (ABANDONED)
1 STORY FRAME GARAGE
2 STORY FRAME RESIDENCE (ABANDONED)
ASPHALT PARKING
GRAVEL ENTRANCE
BLOCK WALL W/SIGN
BLOCK WALL
BRICK COLUMN (SUB. SIGN)
ADVERTISING SIGN
FIRE HYDRANT
MANHOLE
FOUND IRON PIPE 0.01' E.
FOUND REBAR 0.36' N. & 0.14' E.
FOUND IRON PIPE 0.07' S. & 0.06' W.
FOUND IRON PIPE 0.02' S. & 0.03' W.
FOUND IRON PIPE 0.04' S. & 0.02' W.
FOUND IRON PIPE 0.03' S. & 0.11' E.
FOUND IRON PIPE 0.12' S. & 0.04' W.
FOUND IRON PIPE 0.03' N. & 0.04' W.
FOUND IRON PIPE 0.06' E. & ON LINE
FOUND 1" IRON PIPE 0.04' S. & 0.03' E.
FOUND MAG NAIL 0.42' S. & 0.04' W.
FOUND MAG NAIL 0.02' N. & 0.02' E.
FOUND IRON PIPE 0.03' S. & 0.03' E.
FOUND IRON PIPE 0.02' S. & 0.04' W.
FOUND IRON PIPE 0.02' S. & 0.03' W.
FOUND IRON PIPE 0.07' S. & 0.06' E.
W. 1/4 COR. FRAC. SEC. 23-35-12 RECORDED DECEMBER 3, 2008 DOC. NO. R2008-142782
POC 1FW0218
POC 1FW0218TE,
POC 1FW0219,
POC 1FW0220 &
POC 1FW0220TE
POC 1FW0221
SEE DETAIL SHEET 8
W. LINE NW FRAC. 1/4 SEC. 23-35-12 S. OF I.B.L.
W. LINE SW 1/4 FRAC. SEC. 23-35-12
W. LINE E. 1391.53' NW FRAC. 1/4 SEC. 23-35-12 S. OF I.B.L.
N. LINE SW 1/4 FRAC. SEC. 23-35-12
N. LINE NW FRAC. 1/4 SEC. 23-35-12 S. OF I.B.L.
N. LINE SW FRAC. SEC. 23-35-12
N. LINE DOC. NO. R2007-084184
W. LINE DOC. NO. R91-004623
E. LINE DOC. NO. R91-004623
E.W. LINE DOC. NO. R2007-084184
EXISTING ROW PER DOC. NO. 342998 BOOK 570, PAGE 186
EXISTING ROW PER BOOK 570, PAGE 186 DOC. NO. 342998
EXISTING CENTERLINE = N76°18'19"E
PROPOSED CENTERLINE CONSTRUCTION
CURVE NO. 3
CURVE NO. 12
POB 1FW0219
POB 1FW0218
POB 1FW0218TE
POB 1FW0220
POB 1FW0221
N. LINE DOC. R2007-084184
NW COR. DOC. R91-004623
NE COR. DOC. R91-004623
NW COR. DOC. R2007-084184
NE COR. DOC. R2007-084184
N. LINE NW FRAC. 1/4 SEC. 23-35-12 S. OF I.B.L.
N. LINE SW 1/4 FRAC. SEC. 23-35-12
S. LINE NW FRAC. 1/4 SEC. 23-35-12 S. OF I.B.L.
N. LINE WINDY HILL SUBDIVISION
EXISTING RIGHT OF WAY LINE DOC. NO. R2000-095341
E.W. LINE DOC. R2007-084184
N89°37'12"E 733.39'
N77°23'30"E 368.22'
N76°10'40"W 100.00'
S13°49'20"E 9.80'
N86°24'06"E 78.75'
S76°18'19"W 280.24'
N79°51'05"E 173.43'
S06°30'27"E 210.00'
N85°01'19"E 209.02'
S85°01'19"W 208.56'
N85°01'19"E 212.23'
S85°01'19"W 2.67'
N03°26'55"W 10.00'
S89°57'15"E 1121.61'
S89°57'15"E 1570.38'
S89°57'15"E 883.01'
N00°14'33"W (1.78')
S84°04'51"W L=425.03' R=2196.77' CHD=424.36
S85°48'26"W L=238.68' R=2256.77' CHD=238.57'
S88°00'07"W 238.11'
S88°00'07"W 154.07'
S79°50'33"W 292.39'
N79°50'33"E 10.02'
S13°48'54"E 22.64'
S13°48'54"E 66.56'
S00°03'43"W 64.33'
S00°03'43"W 124.76'
S76°11'06"W 10.00'
N00°14'33"W 433.22'
S00°14'33"E 443.23'
S00°14'33"E 425.44' (425.34')
N00°18'45"W 123.28'
N00°18'45"W 82.13'
L=130.60
L=254.93' R=2256.77' CHD=254.79' N79°32'29"E
L=65.61' R=2196.77' CHD=65.60 S77°29'18"W
L=216.51' R=2467.00' CHD=216.43 S05°23'13"E
130.00'
108.00'
130.08'
108.10' (108.07')
(883.00')
522.15' S89°37'29"W
485+00
486+00
487+00
488+00
489+00
490+00
484+00
482+00
80.00'
66.00'
66.69'
49.61'
25.67'
68.12'
82.13'
67.0'
75.0'
40.31'
44.37'
41.48'
41.14'
123.28'
106.40'
110.81'
43.77'
51.77'
80.64'
