COORDINATES SHOWN HEREON ARE BASED ON SURVEY CONTROL DATA AS PROVIDED BY THE ILLINOIS DEPARTMENT OF TRANSPORTATION.

PART OF THE NW 1/4 OF SECTION 24, T6N, R10W, OF THE 3RD PM, MADISON COUNTY, ILLINOIS

BEARINGS SHOWN HEREON ARE BASED ON SURVEY CONTROL DATA AS PROVIDED BY THE ILLINOIS DEPARTMENT OF TRANSPORTATION.

COORDINATE TABLE			
STATION	OFFSET	NORTH	EAST
37+965.405	62.484 m LT	254,868.6133	699,665.8672
38+009.449	76.200 m RT	255,014.1772	699,667.5239
38+246.151	62.484 m LT	254,912.0119	699,412.6989
38+246.151	76.200 m RT	255,050.6889	699,411.2820
38+405.427	62.484 m LT	254,910.3980	699,253.4286
38+405.894	76.200 m RT	255,049.0603	699,251.5470

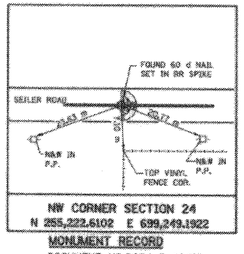

NW CORNER SECTION 24
N 255,222.6102 E 699,249.1922

MONUMENT RECORD
DOCUMENT NO.2004 R 42465
BOOK 4663, PAGE 0001
RECORDED Jul 16, 2004

SEE SHEET 23

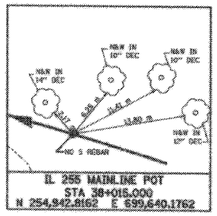

IL 255 MAINLINE POT
STA 38+015.000
N 254,942.8162 E 699,640.1762

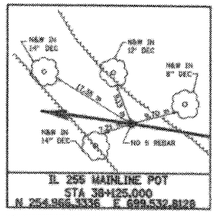

IL 255 MAINLINE POT
STA 38+125.000
N 254,966.3336 E 699,532.8128

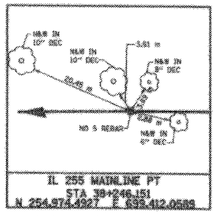

IL 255 MAINLINE PT
STA 38+246.151
N 254,974.4927 E 699,412.0583

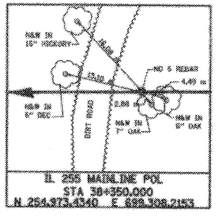

IL 255 MAINLINE POL
STA 38+350.000
N 254,973.4340 E 699,308.2153

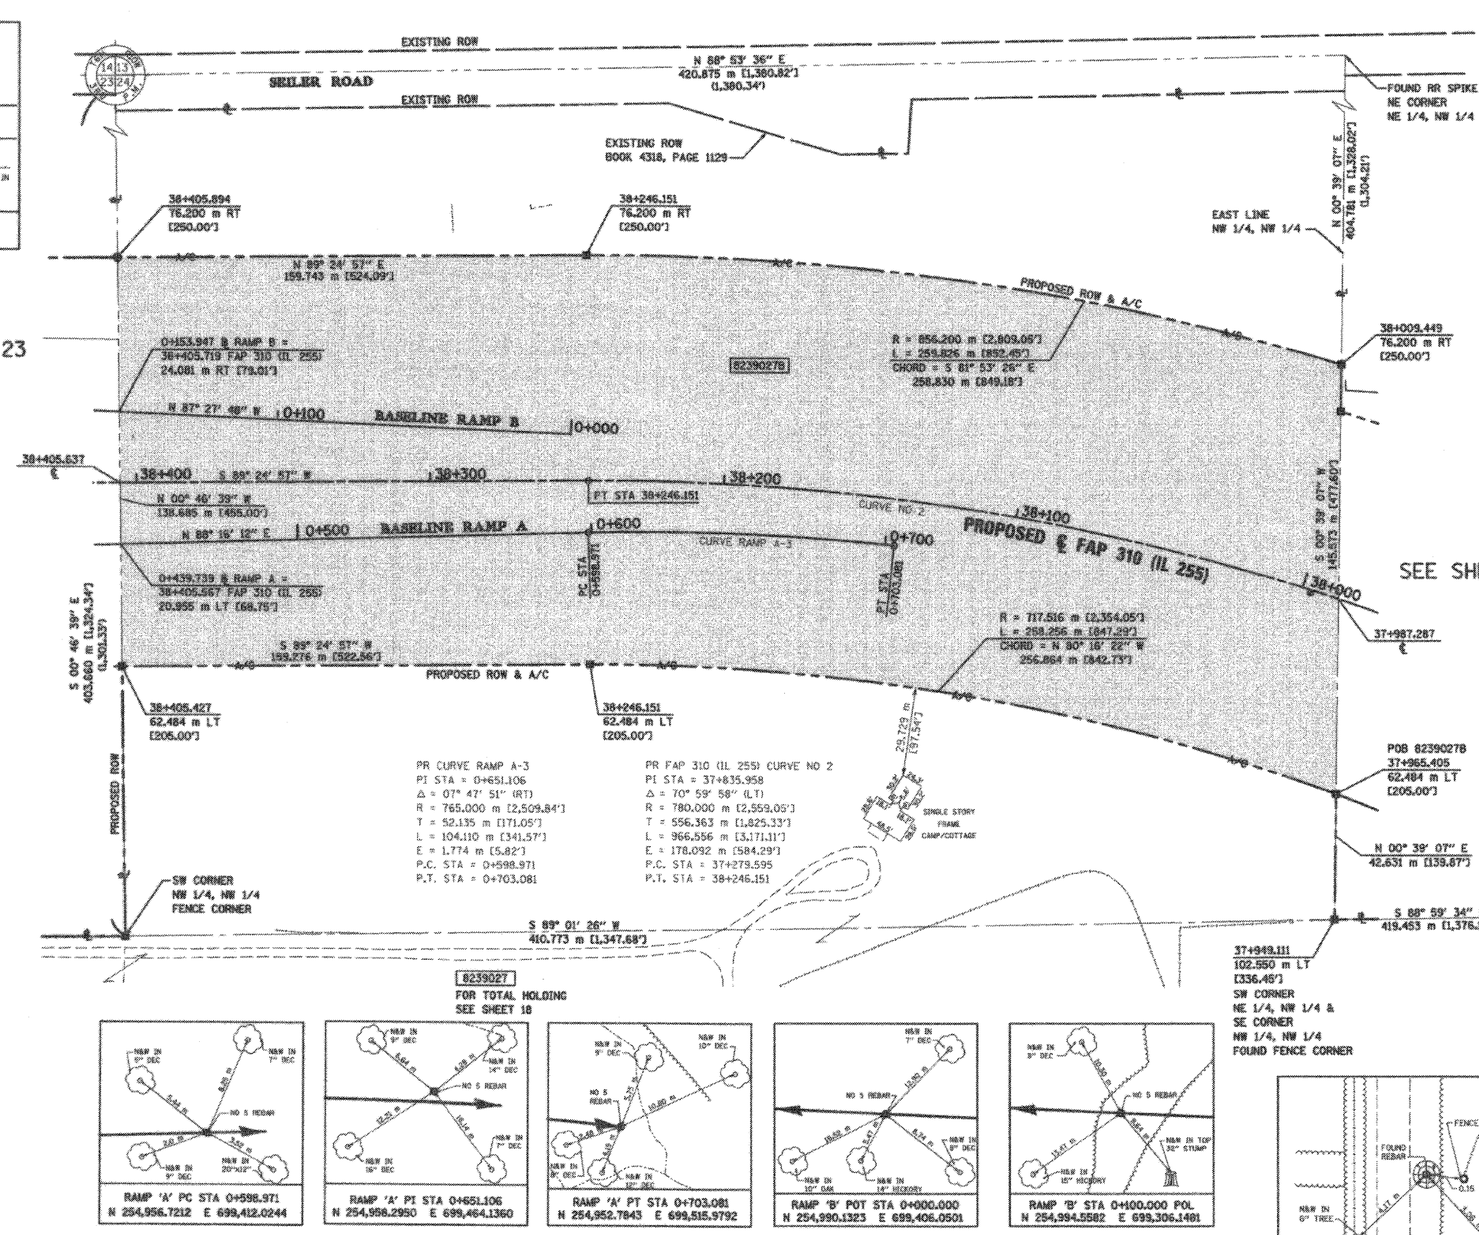

RAMP 'A' PC STA 0+598.971
N 254,956.7212 E 699,412.0244

RAMP 'A' PI STA 0+651.106
N 254,958.2950 E 699,464.1360

RAMP 'A' PT STA 0+703.081
N 254,952.7843 E 699,515.9792

RAMP 'B' POT STA 0+000.000
N 254,990.1323 E 699,406.0501

RAMP 'B' STA 0+100.000 POL
N 254,994.5582 E 699,306.1481

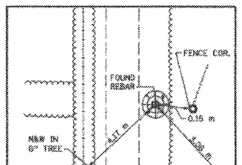

CENTER SECTION 24
N 254,429.0932 E 700,081.3198

MONUMENT RECORD
DOCUMENT NO. 2004 R 42466
BOOK 4663, PAGE 0002
RECORDED Jul 16, 2004

SEE SHEET 18, 22

N

LEGEND

- SECTION CORNER
- QUARTER SECTION CORNER
- EXISTING CENTERLINE
- EXISTING RIGHT OF WAY LINE
- EXISTING EASEMENT LINE
- PROPOSED CENTERLINE
- PROPOSED RIGHT OF WAY LINE
- PROPOSED RIGHT OF WAY AND PROPOSED ACCESS CONTROL LINE
- PROPOSED TEMPORARY EASEMENT LINE
- PROPOSED PERMANENT EASEMENT LINE
- SECTION LINE
- QUARTER SECTION LINE
- QUARTER QUARTER SECTION LINE
- PROPERTY (DEED) LINE
- APL — APPARENT PROPERTY LINE
- 121.456 m — MEASURED DIMENSION
- 123.456 m (COMP) [405.04'] — COMPUTED DIMENSION
- (123.45) — ENGLISH EQUIVALENT TO METRIC DIM.
- RECORDED DIMENSION
- FOUND IRON PIPE OR IRON ROD
- SET 5/8 INCH IRON ROD
- PERMANENT SURVEY MONUMENT, I.D.O.T. STD. 2135 (TO BE SET BY OTHERS)
- CUT CROSS FOUND OR SET
- SAME OWNERSHIP

■ STAKING OF PROPOSED RIGHT OF WAY. SET 5/8 INCH METAL ROD WITH DIVISION OF HIGHWAY SURVEY MARKER TO MONUMENT THE POSITION SHOWN. IDENTIFIED BY INSCRIPTION DATA AND SURVEYORS REGISTRATION NUMBER.

■ M STAKING OF PROPOSED RIGHT OF WAY IN CULTIVATED AREAS. SET 5/8 INCH METAL ROD WITH DIVISION OF HIGHWAY SURVEY MARKER 20 INCHES BELOW GROUND SURFACE TO MONUMENT THE POSITION SHOWN. IDENTIFIED BY INSCRIPTION DATA AND SURVEYORS REGISTRATION NUMBER.

STATE OF ILLINOIS)
) SS
COUNTY OF ADAMS)

THIS IS TO CERTIFY THAT I, JOHN E. BASINGER AN ILLINOIS PROFESSIONAL LAND SURVEYOR, HAVE DIRECTED THE SURVEY AND DRAFTING OF THE PLAT OF HIGHWAYS SHOWN HEREON IN SECTION 24, TOWNSHIP 6 NORTH, RANGE 10 WEST. OF THE THIRD PRINCIPAL MERIDIAN, MADISON COUNTY, THAT THE SURVEY IS TRUE AND COMPLETE AS SHOWN TO THE BEST OF MY KNOWLEDGE AND BELIEF, THAT THE PLAT CORRECTLY REPRESENTS SAID SURVEY, THAT ALL MONUMENTS FOUND AND ESTABLISHED ARE OF PERMANENT QUALITY AND OCCUPY THE POSITIONS SHOWN THEREON AND THAT THE MONUMENTS ARE SUFFICIENT TO ENABLE THE SURVEY TO BE RETRACED. MADE FOR THE DEPARTMENT OF TRANSPORTATION, STATE OF ILLINOIS.

DATED 11-30-2005

JOHN E. BASINGER, PLS #2766
LICENSE EXPIRATION DATE: 11-30-2006
"THIS PROFESSIONAL SERVICE CONFORMS TO THE CURRENT ILLINOIS MINIMUM STANDARDS FOR A BOUNDARY SURVEY."
FIELD WORK COMPLETED: APRIL 2004

PROFESSIONAL LAND SURVEYOR JOHN E. BASINGER No. 2766 EFFINGHAM, ILLINOIS STATE OF ILLINOIS

KLINGNER & ASSOCIATES, P.C.
Engineers / Architects
616 North 24th Street (217) 223-3670
Quincy, Illinois 62301 FAX: 223-3603
Internet Address: www.klingner.com
STATE OF ILLINOIS DESIGN FIRM # 184278

PARCEL NO.	OWNER	TOTAL HOLDING	FEE SIMPLE ACQUISITION						REMAINDER		EASEMENTS			PERMANENT TAX NUMBER	PROPERTY ACQUIRED BY
			GROSS		PREVIOUSLY DEDICATED		NET		NORTH OF PROPOSED ROW	SOUTH OF PROPOSED ROW	PE = PERMANENT TE = TEMPORARY		EASEMENT PURPOSE		
		ACRES	ACRES	SQ. FT.	ACRES	SQ. FT.	ACRES	SQ. FT.	ACRES	ACRES	ACRES	SQ. FT.			
8239027	BEVERLY FARM ASSOCIATION, AN ILLINOIS NOT FOR PROFIT CORPORATION TITLE REPORT NO. MA-2640	140.5319	A-11.6470	507,343	N/A	N/A	11.6470	507,343	17.4655	96.7336	N/A	N/A	N/A	24-1-01-23-00-000-016.001 24-1-01-23-00-000-016.A01 24-1-01-24-00-000-002.001	
			B-14.3412	624,704	N/A	N/A	14.3412	624,704			N/A	N/A	N/A		
			C-0.3446	15,010	N/A	N/A	0.3446	15,010			TE-A 0.1432	6,239	ENTRANCE		
											TE-B 0.0350	1,525	GRADING		

ILLINOIS DEPARTMENT OF TRANSPORTATION
PLAT OF HIGHWAYS
FAP ROUTE 310 (IL 255)
SECTION 60-15
MADISON COUNTY
JOB NO. R-98-039-92

STATION 37+987.288 TO STATION 38+405.637

0 m 20 m 40 m 60 m
SCALE 1:1000

SHEET 20 OF 55

ILLINOIS DEPARTMENT OF TRANSPORTATION
DIVISION OF HIGHWAYS/DISTRICT 8
1102 EASTPORT PLAZA DRIVE
COLLINSVILLE, ILLINOIS 62234-6198

ROUTE: 310 SECTION: 60-15 COUNTY: MADISON JOB NO. R-98-039-92

11/30/2005 3d5s81 PM
11/28/2005 3d5s00 PM
<REF>
<REF>
<REF>
<REF>
<REF>
PLOT DATE: 11/30/2005 3d5s00 PM