PART OF THE WEST 1/2 OF SECTION 12, T2N, R2E, OF THE 3RD PM, MARION COUNTY, ILLINOIS

F.A.P. RTE.	SECTION	COUNTY	TOTAL SHEETS	SHEET NO.
327	15B-1	MARION	58	29
STA.		TO STA.		
FED. ROAD DIST. NO.	ILLINOIS	FED. AID PROJECT		
CONTRACT NO. 76A59				

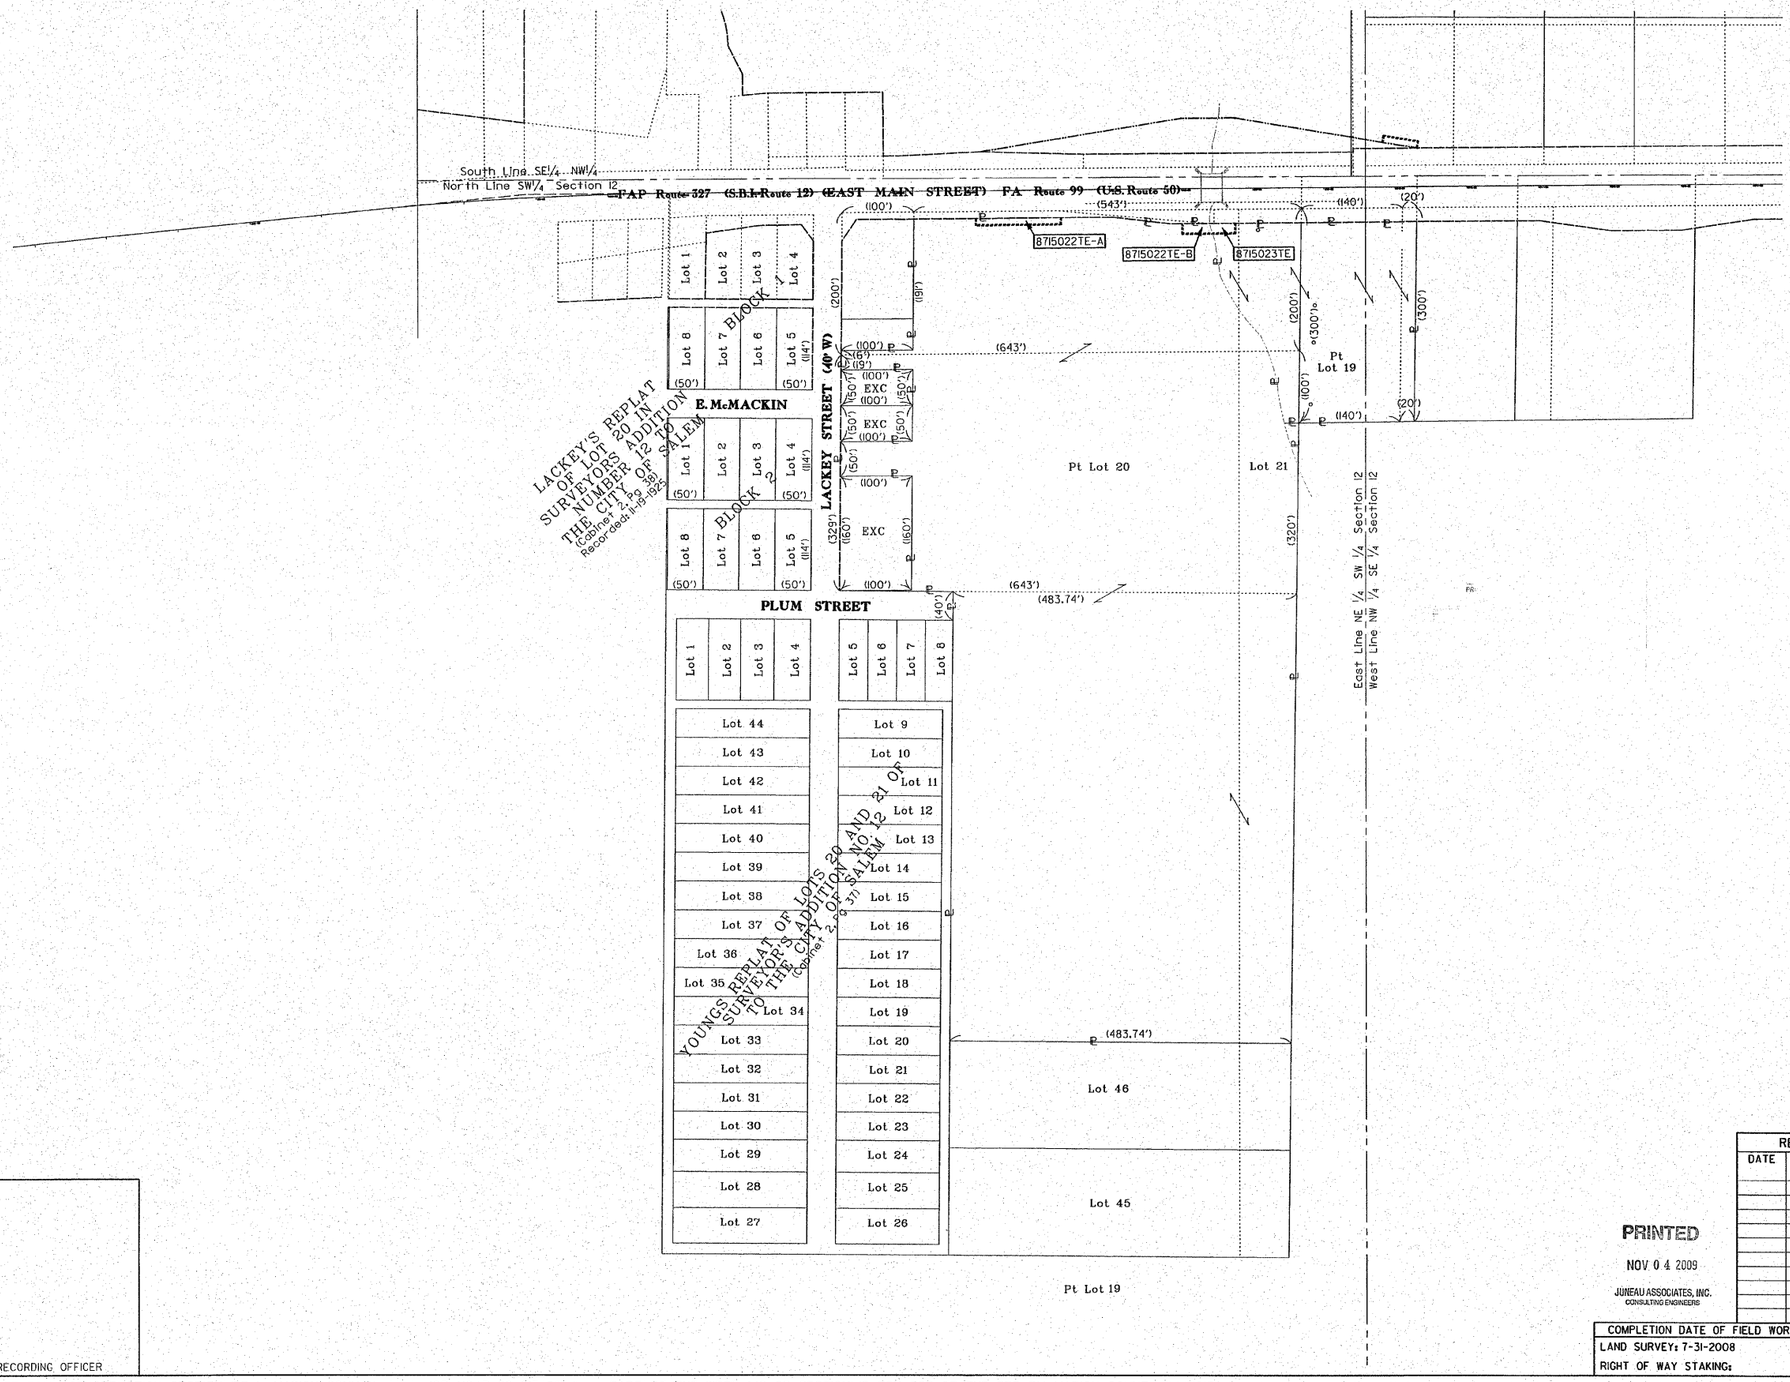

N

LEGEND

- SECTION CORNERS
- QUARTER SECTION CORNERS
- EXISTING CENTERLINE
- EXISTING RIGHT OF WAY LINE
- EXISTING EASEMENT LINE
- AC — EXISTING ACCESS CONTROL LINE
- AC — PROPOSED ACCESS CONTROL LINE
- PROPOSED CENTERLINE
- PROPOSED RIGHT OF WAY LINE
- PROPOSED TEMPORARY EASEMENT LINE
- PROPOSED PERMANENT EASEMENT LINE
- SECTION LINE
- QUARTER SECTION LINE
- QUARTER QUARTER SECTION LINE
- ℄ PROPERTY (DEED) LINE
- APL APPARENT PROPERTY LINE
- 121.45' MEASURED DIMENSION
- (121.45') RECORDED DIMENSION
- (R&M) RECORD AND MEASURED
- □ FOUND STONE
- • FOUND IRON PIPE OR IRON ROD AT CORNER UNLESS OTHERWISE NOTED
- o SET 5/8 INCH IRON ROD WITH PLASTIC CAP IDENTIFIED BY SURVEYORS LICENSE NUMBER AT CORNER UNLESS OTHERWISE NOTED
- PERMANENT SURVEY MONUMENT, I.D.O.T. STD. 667101 (TO BE SET BY OTHERS)
- △ SET 5/8 INCH IRON ROD AS SURVEY CONTROL UNLESS OTHERWISE NOTED
- \+ FOUND CUT CROSS
- \+ SET CUT CROSS
- SAME OWNERSHIP
- EXISTING BUILDING

■ STAKING OF PROPOSED RIGHT OF WAY CORNERS. SET 5/8 INCH METAL ROD WITH DIVISION OF HIGHWAY SURVEY ALUMINUM CAP TO MONUMENT THE POSITION SHOWN. IDENTIFIED BY INSCRIPTION DATA AND SURVEYORS LICENSE NUMBER. (PROPOSED RIGHT OF WAY CORNERS SET IN CULTIVATED AREAS SHALL BE A MINIMUM OF 20 INCHES BELOW THE GROUND SURFACE).

STATE OF ILLINOIS)
) SS
COUNTY OF)

I, PHILIP H. HUSKEY, AN ILLINOIS PROFESSIONAL LAND SURVEYOR, CERTIFY THAT I HAVE SURVEYED THE PLAT OF HIGHWAY SHOWN HEREON AND THAT THIS PROFESSIONAL SERVICE CONFORMS TO THE CURRENT ILLINOIS MINIMUM STANDARDS FOR A BOUNDARY SURVEY OF THE EXISTING RIGHT OF WAY SHOWN HEREON.

DATED _____

_____
PHILIP H. HUSKEY, PLS NO. 2659
LICENSE EXPIRATION DATE: 11/30/2010

PHILIP H. HUSKEY 35-2659 PROFESSIONAL LAND SURVEYOR STATE OF ILLINOIS GRANITE CITY, IL

Juneau Associates, Inc. P.C.
CONSULTING ENGINEERS AND LAND SURVEYORS
2100 State Street, Granite City, Illinois 62040, Phone: (618)877-1400, Fax: (618)452-5541
100 North Research Drive, Edwardsville, Illinois 62025-3649, Phone: (618)659-2900, Fax: (618)659-0941
13610 Barrett Office Drive, St. Louis, Missouri 63021, Phone: (314)656-0060, Fax: (314)909-1331
Registered Professional Service Corporation License No. 184-003389

REVISION	
DATE	DESCRIPTION

PRINTED
NOV 04 2009
JUNEAU ASSOCIATES, INC.
CONSULTING ENGINEERS

ILLINOIS DEPARTMENT OF TRANSPORTATION
PLAT OF HIGHWAYS
TOTAL HOLDING SHEET
FAP ROUTE 327 (U.S. ROUTE 50)
SECTION 15B-1
MARION COUNTY
JOB NO. R-98-015-07

100' 0 100' 200'
SCALE: 1" = 100'
SHEET 9 OF 10

COMPLETION DATE OF FIELD WORK PERFORMED
LAND SURVEY: 7-31-2008
RIGHT OF WAY STAKING:

ILLINOIS DEPARTMENT OF TRANSPORTATION
DIVISION OF HIGHWAYS/DISTRICT 8
1102 EASTPORT PLAZA DRIVE
COLLINSVILLE, ILLINOIS 62234-6198

PLOT DATE: 11-4-2009

SPACE RESERVED FOR RECORDING OFFICER

File Name: V8_____rpLE0736B4A.dgn
File Name: V8_____rpLE0736B4A.dgn
Ref: 08_w_cnst_plats_std.dgn

SHEET 1 IS A COVER SHEET