SECTION 33, T44N. R8E OF THE 3RD P.M.

ROUTE NO.	SECTION	COUNTY	TOTAL SHEETS	SHEET NO.
X	97-00091-00-FP	McHENRY	73	41
STA. 26+52.25		TO STA. 36+42.92		

CONTRACT #63123

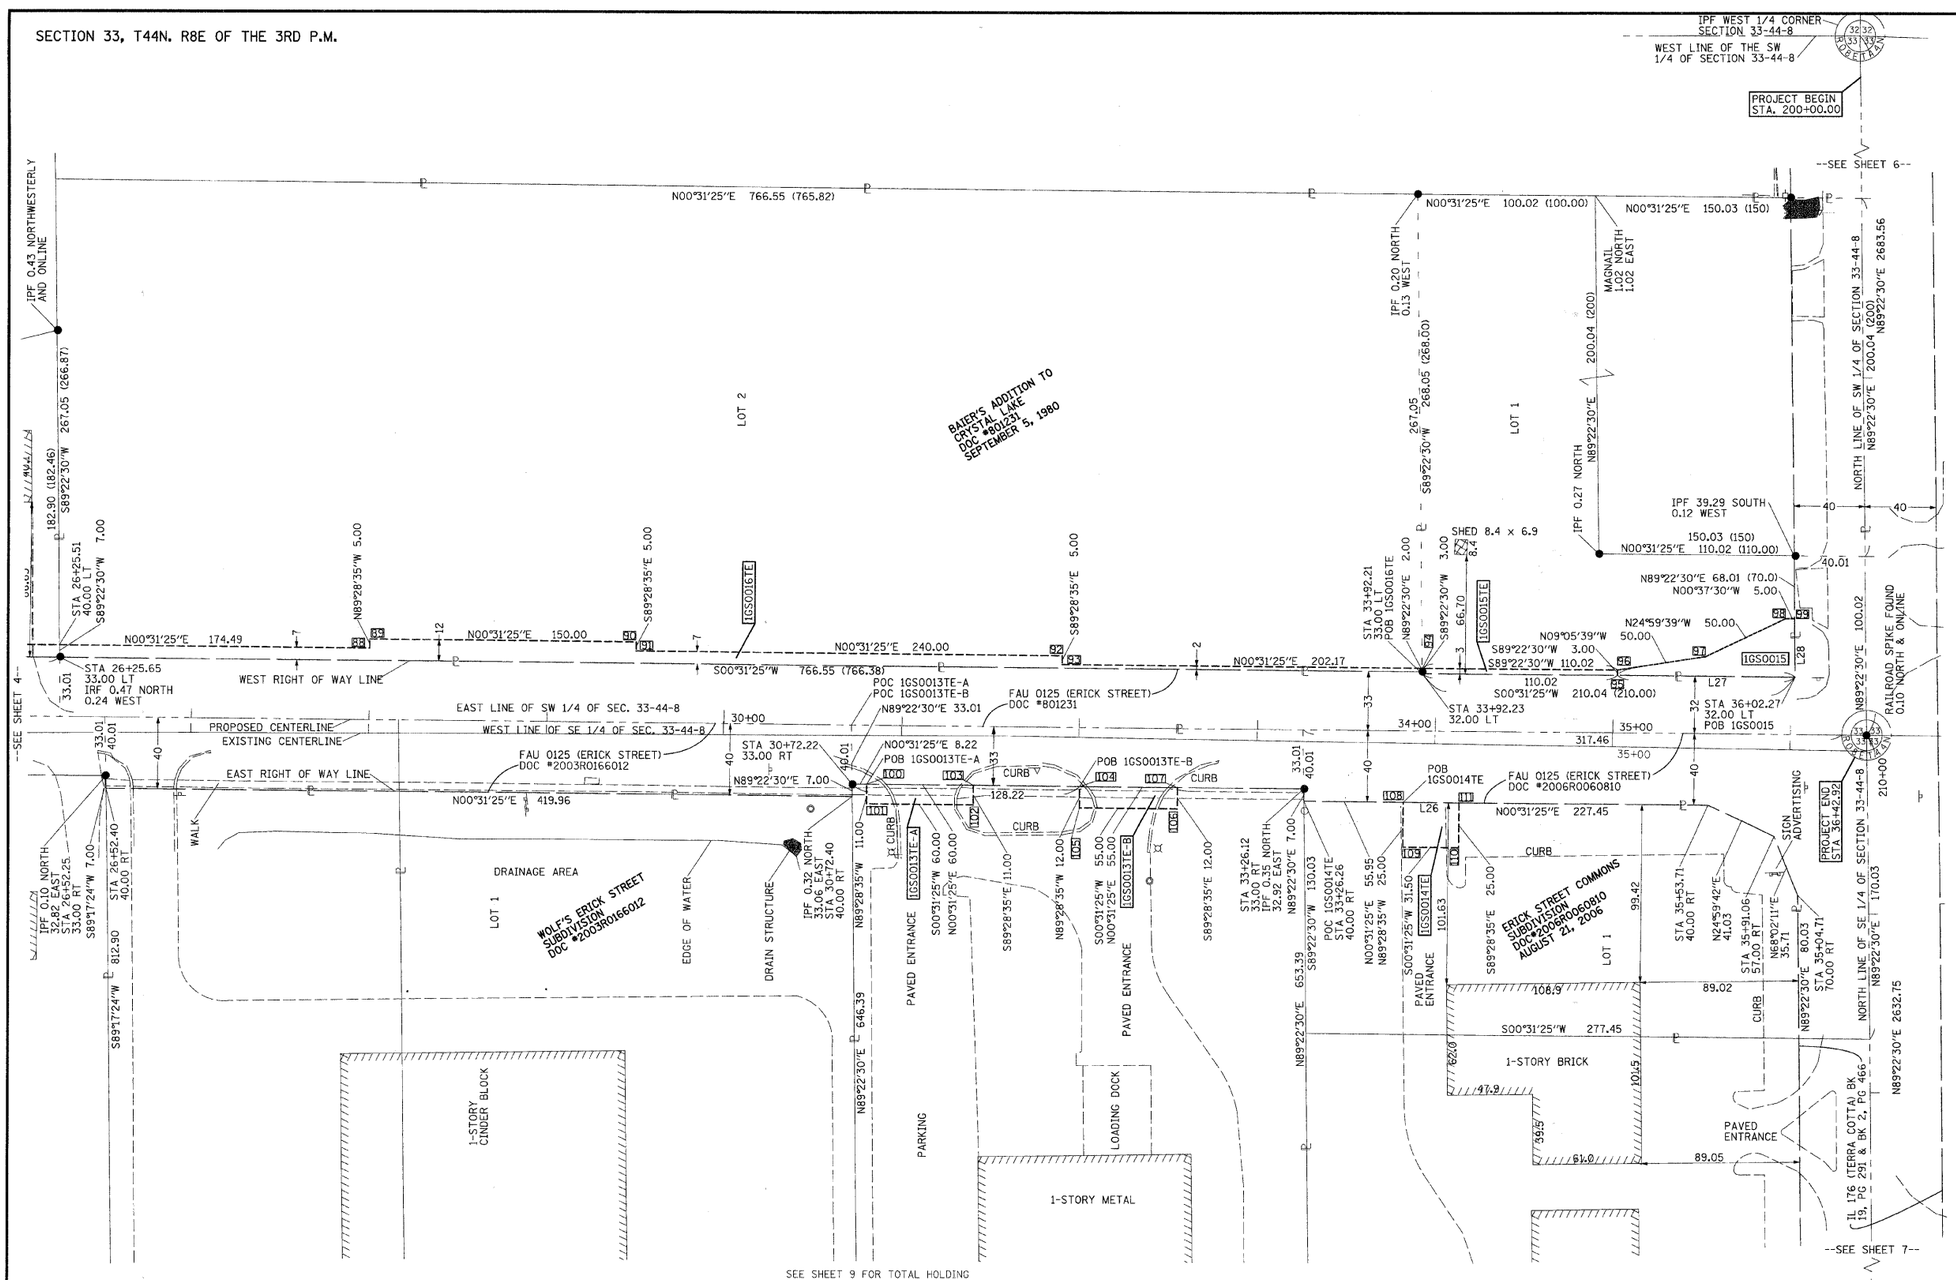

STATION OFFSETS

88	STA. 28+00.00 40.00 LT.	102	STA. 31+40.44 44.00 RT.
89	STA. 28+00.00 45.00 LT.	103	STA. 31+40.44 33.00 RT.
90	STA. 29+50.00 45.00 LT.	104	STA. 32+00.44 33.00 RT.
91	STA. 29+50.00 40.00 LT.	105	STA. 32+00.44 45.00 RT.
92	STA. 31+90.00 40.00 LT.	106	STA. 31+55.44 45.00 RT.
93	STA. 31+90.00 35.00 LT.	107	STA. 32+55.44 33.00 RT.
94	STA. 33+92.17 35.00 LT.	108	STA. 33+82.21 40.00 RT.
95	STA. 35+02.25 32.00 LT.	109	STA. 33+82.21 65.00 RT.
96	STA. 35+02.19 35.00 LT.	110	STA. 34+13.71 65.00 RT.
97	STA. 35+51.48 43.35 LT.	111	STA. 34+13.71 40.00 RT.
98	STA. 35+96.61 64.89 LT.		
99	STA. 36+01.61 64.99 LT.		
100	STA. 30+80.44 33.00 RT.		
101	STA. 30+80.44 44.00 RT.		

LINE TABLE

L26	N00°31'25"E	31.50
L27	S00°31'25"W	100.02
L28	N89°22'30"E	33.00

LEGEND

- CATCH BASIN
- SPLICE BOX
- JUNCTION BOX
- MONITORING WELL
- SURVEY MONUMENT (FOUND)
- MANHOLE
- POWER POLE
- MAILBOX
- SIGN
- FIRE HYDRANT
- SECTION LINE
- PERMANENT EASEMENT
- TEMPORARY CONSTRUCTION EASEMENT
- RIGHT-OF-WAY LINE

STATE OF ILLINOIS)
COUNTY OF LAKE)SS

WE, PATRICK ENGINEERING INC., AN ILLINOIS PROFESSIONAL DESIGN FIRM, NUMBER 184-000409, DO HEREBY DECLARE THAT THIS MAP OR PLAT AND THE SURVEY ON WHICH IT IS BASED IS A TRUE AND CORRECT REPRESENTATION OF SAID SURVEY.

THIS PROFESSIONAL SERVICE CONFORMS TO THE CURRENT ILLINOIS MINIMUM STANDARDS FOR A BOUNDARY SURVEY.

THE LEGAL DESCRIPTION IS ATTACHED HERETO AND MADE A PART HEREOF AS EXHIBIT A.

ALL DIMENSIONS ARE IN FEET AND DECIMAL PARTS THEREOF. NO DISTANCE OR ANGLES SHOWN HEREON MAY BE ASSUMED BY SCALING.

GIVEN UNDER MY HAND AND SEAL THIS 4TH DAY OF APRIL, 2008 IN LISLE, ILLINOIS.

SCOTT A. LUTZ, I.P.L.S. NO. 3511
LICENSE EXPIRES NOVEMBER, 30, 2008

BASIS OF BEARINGS IS ILLINOIS STATE PLANE (EAST ZONE NAD 83, 1986 ADJUSTMENT) ALL DIMENSIONS SHOWN HEREON ARE IN (NAD 83) GRID

40' 0' 40' 80'

			TOTAL HOLDING AREA		AREA OF EASEMENT		EASEMENT PURPOSE	AREA TAKEN		REMAINDER		ACQUIRED BY
PARCEL NO.	P.I.N.	OWNER	SQ. FT	ACRES	SQ. FT	ACRES		SQ. FT	ACRES	SQ. FT	ACRES	
1GS0013TE-A	14-33-401-006	SCHRAUT, CHERYL		4.000±	660±	0.015±	CONSTRUCTION	N/A±	N/A±	N/A±	N/A±	
1GS0013TE-B	14-33-401-006	SCHRAUT, CHERYL		4.000±	660±	0.015±	CONSTRUCTION	N/A±	N/A±	N/A±	N/A±	
1GS0014TE	14-33-401-011	ERIC COMMONS, LLC		0.811±	788±	0.018±	CONSTRUCTION	N/A±	N/A±	N/A±	N/A±	
1GS0015	14-33-327-020	J&L OIL						1528±	0.035±		1.257±	
1GS0015TE				1.292±	330±	0.008±	CONSTRUCTION					
1GS0016TE	14-33-327-021	COPLEY, CHARLES J.		4.699±	5105±	0.117±	CONSTRUCTION	N/A±	N/A±	N/A±	N/A±	

PATRICK ENGINEERING INC.
4970 VARSITY DRIVE
LISLE, ILLINOIS
DESIGN FIRM NO. 184-000409

REVISION	
DATE	DESCRIPTION

CITY OF CRYSTAL LAKE

PLAT OF HIGHWAYS

ROUTE ERICK STREET (FAU 0125)
SECTION 96-00091-00-FP
McHENRY COUNTY
JOB# 20708.028 PROJ# R-91-014-08
SEC 33, T 44N, R 8E OF 3RD P.M.

STA 26+52.25 TO STA 36+42.92
DRAWN RJP/CD CHECKED CD/SL
SCALE: 1" = 40' SHEET NO. 41 OF 73