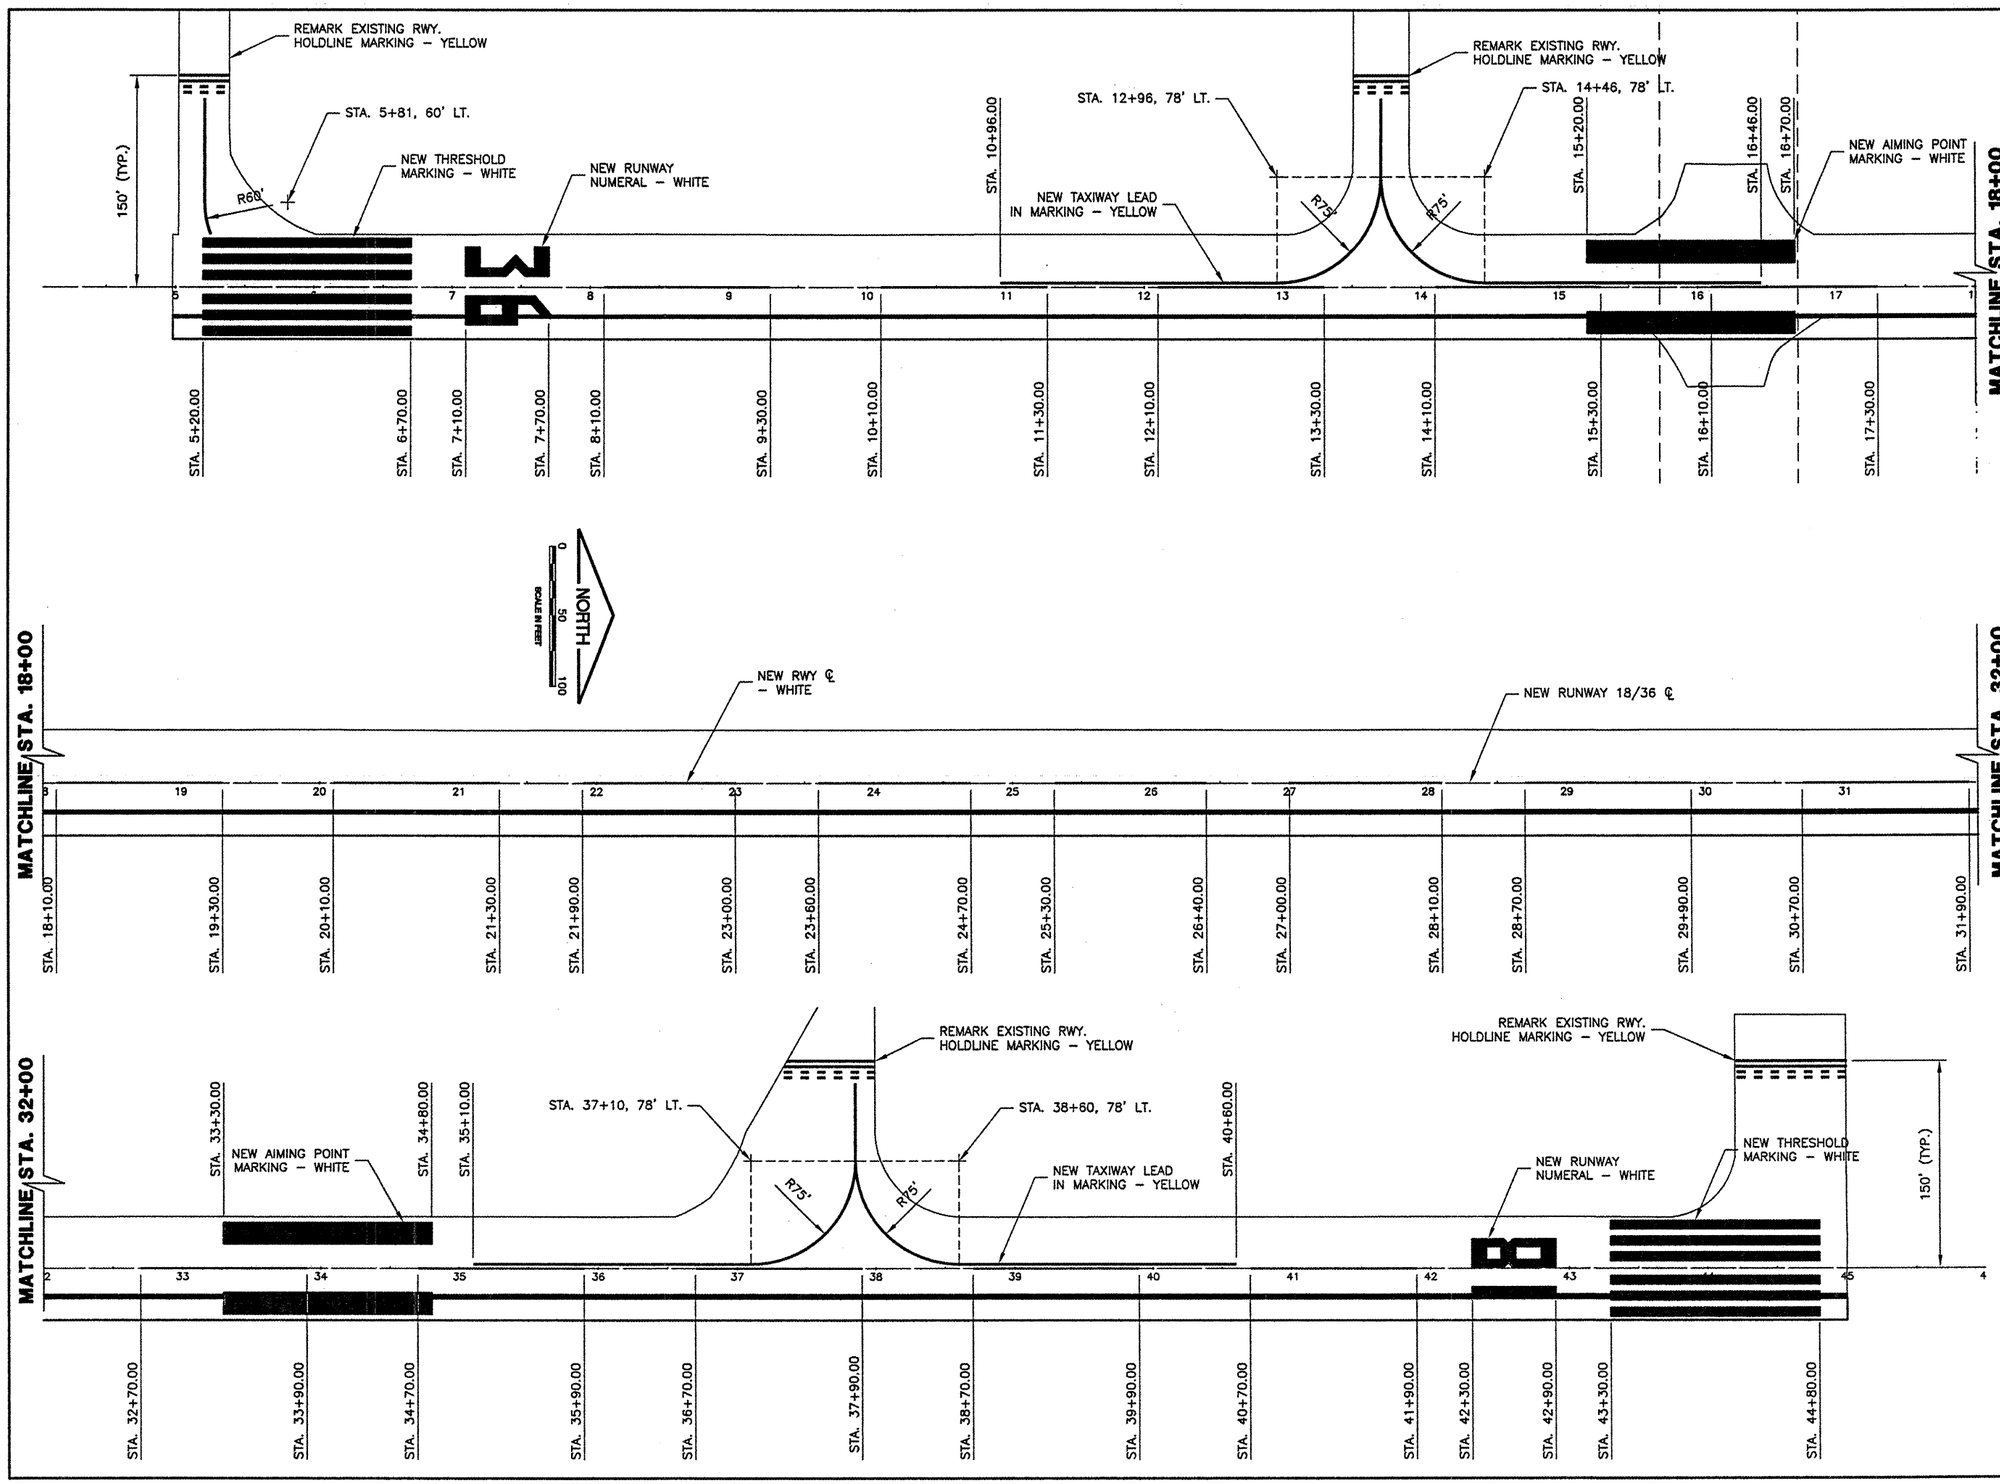

K:\SpartaAP\0641203 Widen Rnwy\Draw\Sheets
FILE: MARKPLAN.dwg
UPDATE BY: Jim Raubach
PLOT DATE: 1/5/2009 1:51 PM
BASE_PROPMARK
BASE_EXISTTOPO
BASE_PROPGEO
BASE_PROPSITE

REVISIONS		
NUMBER	BY	DATE

0 1 2
THIS BAR IS EQUAL TO 2" AT FULL SCALE (34X22).

SPARTA COMMUNITY AIRPORT
HUNTER FIELD
SPARTA, ILLINOIS

WIDEN AND OVERLAY RUNWAY 18/36

MARKING PLAN

© Copyright CMT, Inc.

CMT
CRAWFORD, MURPHY & TILLY, INC.
CONSULTING ENGINEERS
License No. 184-000613

DESIGN BY:	KLB
DRAWN BY:	CMT
CHECKED BY:	JEF
APPROVED BY:	JEF
DATE:	12/31/2008
JOB No:	0641203

IL PROJ. NO. SAR-3652
AIP PROJ. NO. 3-17-0094-B9