MARSHALL EQUIPMENT – PHASE V
RECLAMATION PROJECT
AML–GSIE–0417
SALINE COUNTY

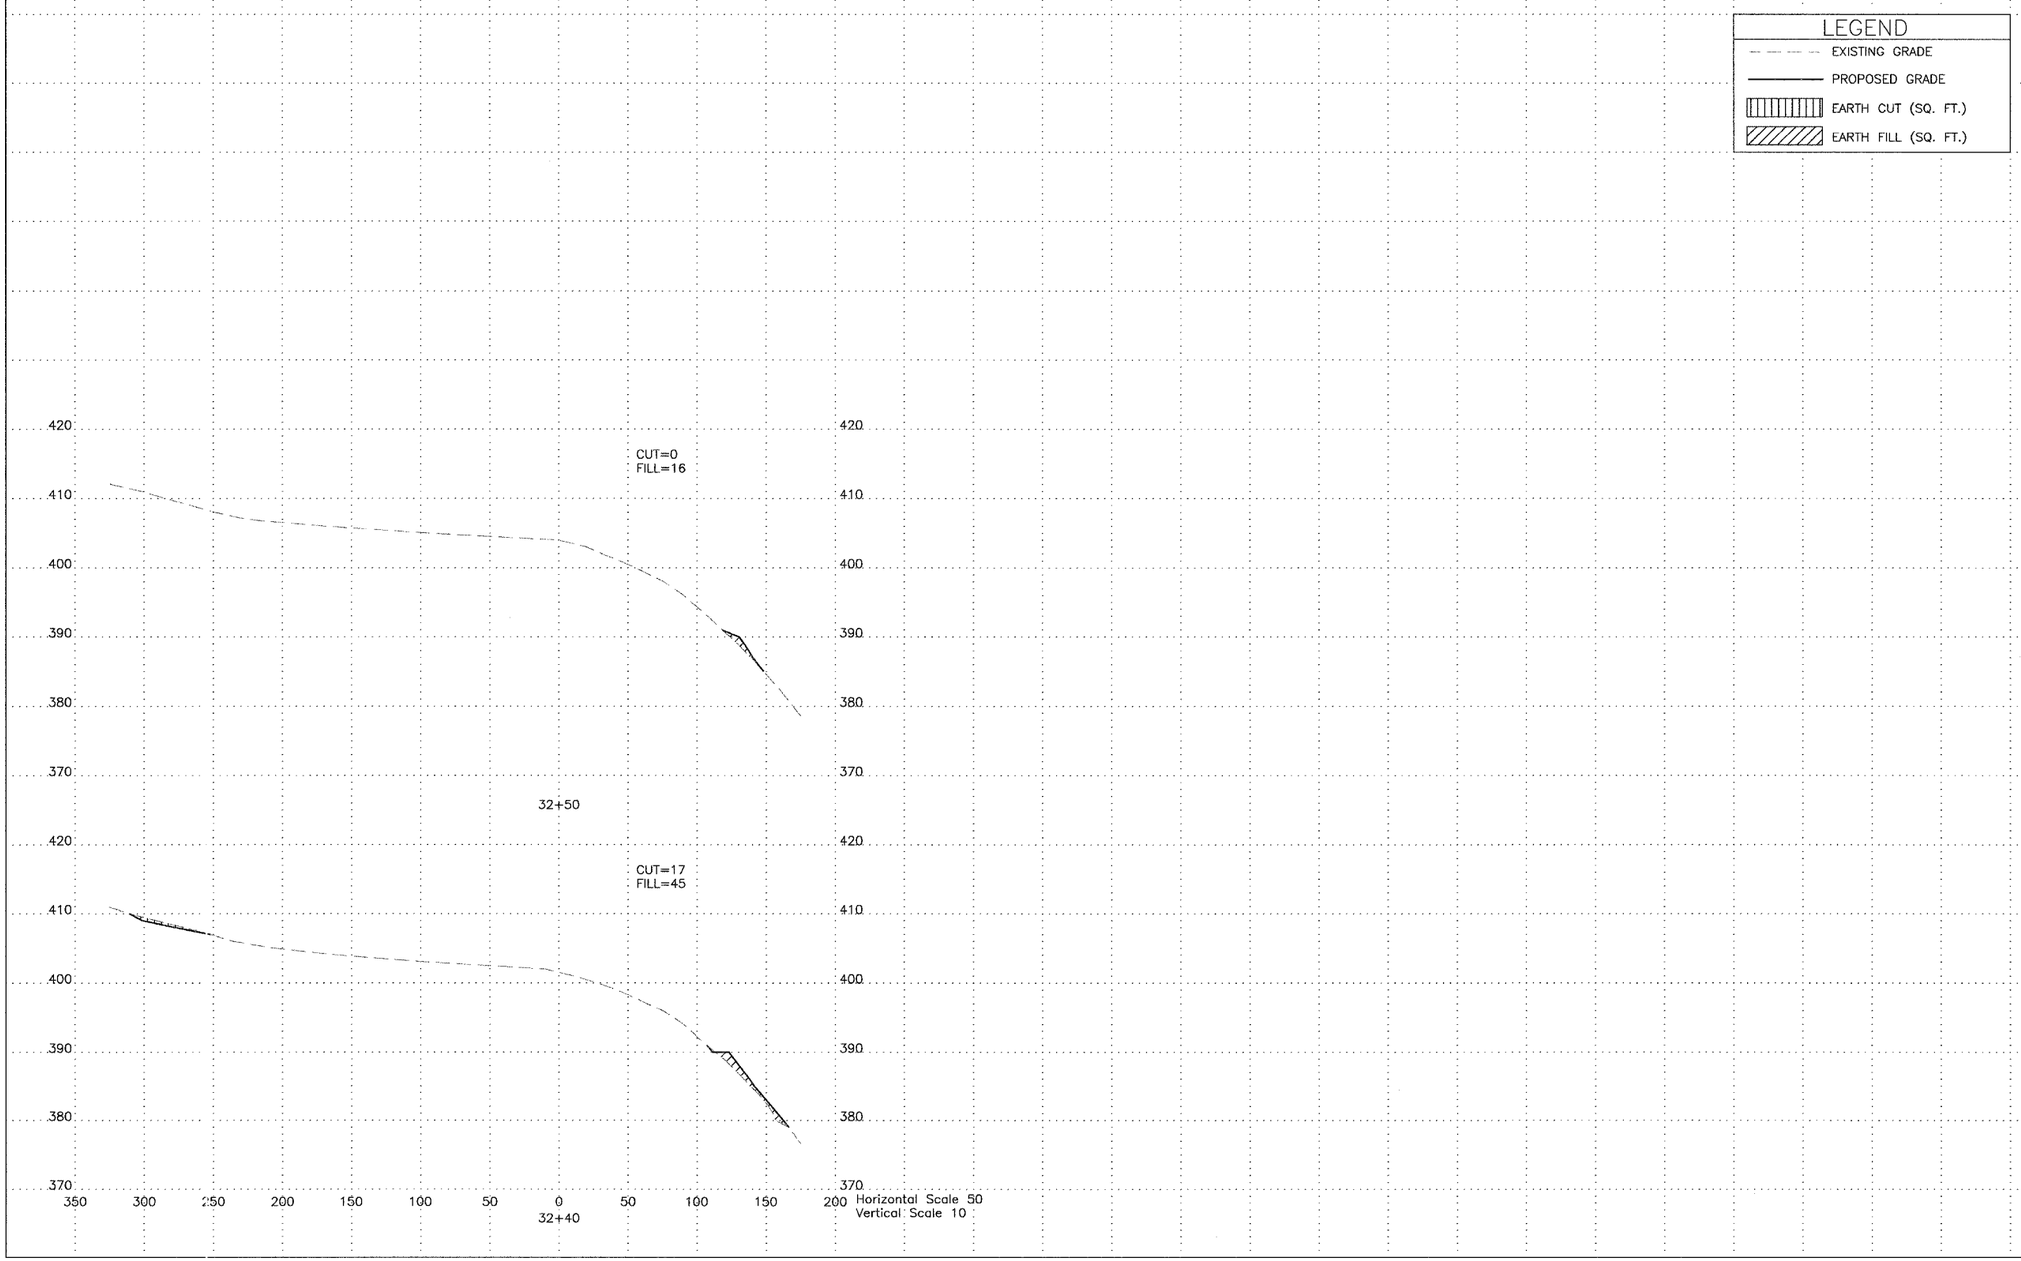


SITE B – SEEP #127 & #128 – CHANNEL C & D – SHEET 20 OF 24