MARSHALL EQUIPMENT – PHASE V
RECLAMATION PROJECT
AML–GSIE–0417
SALINE COUNTY

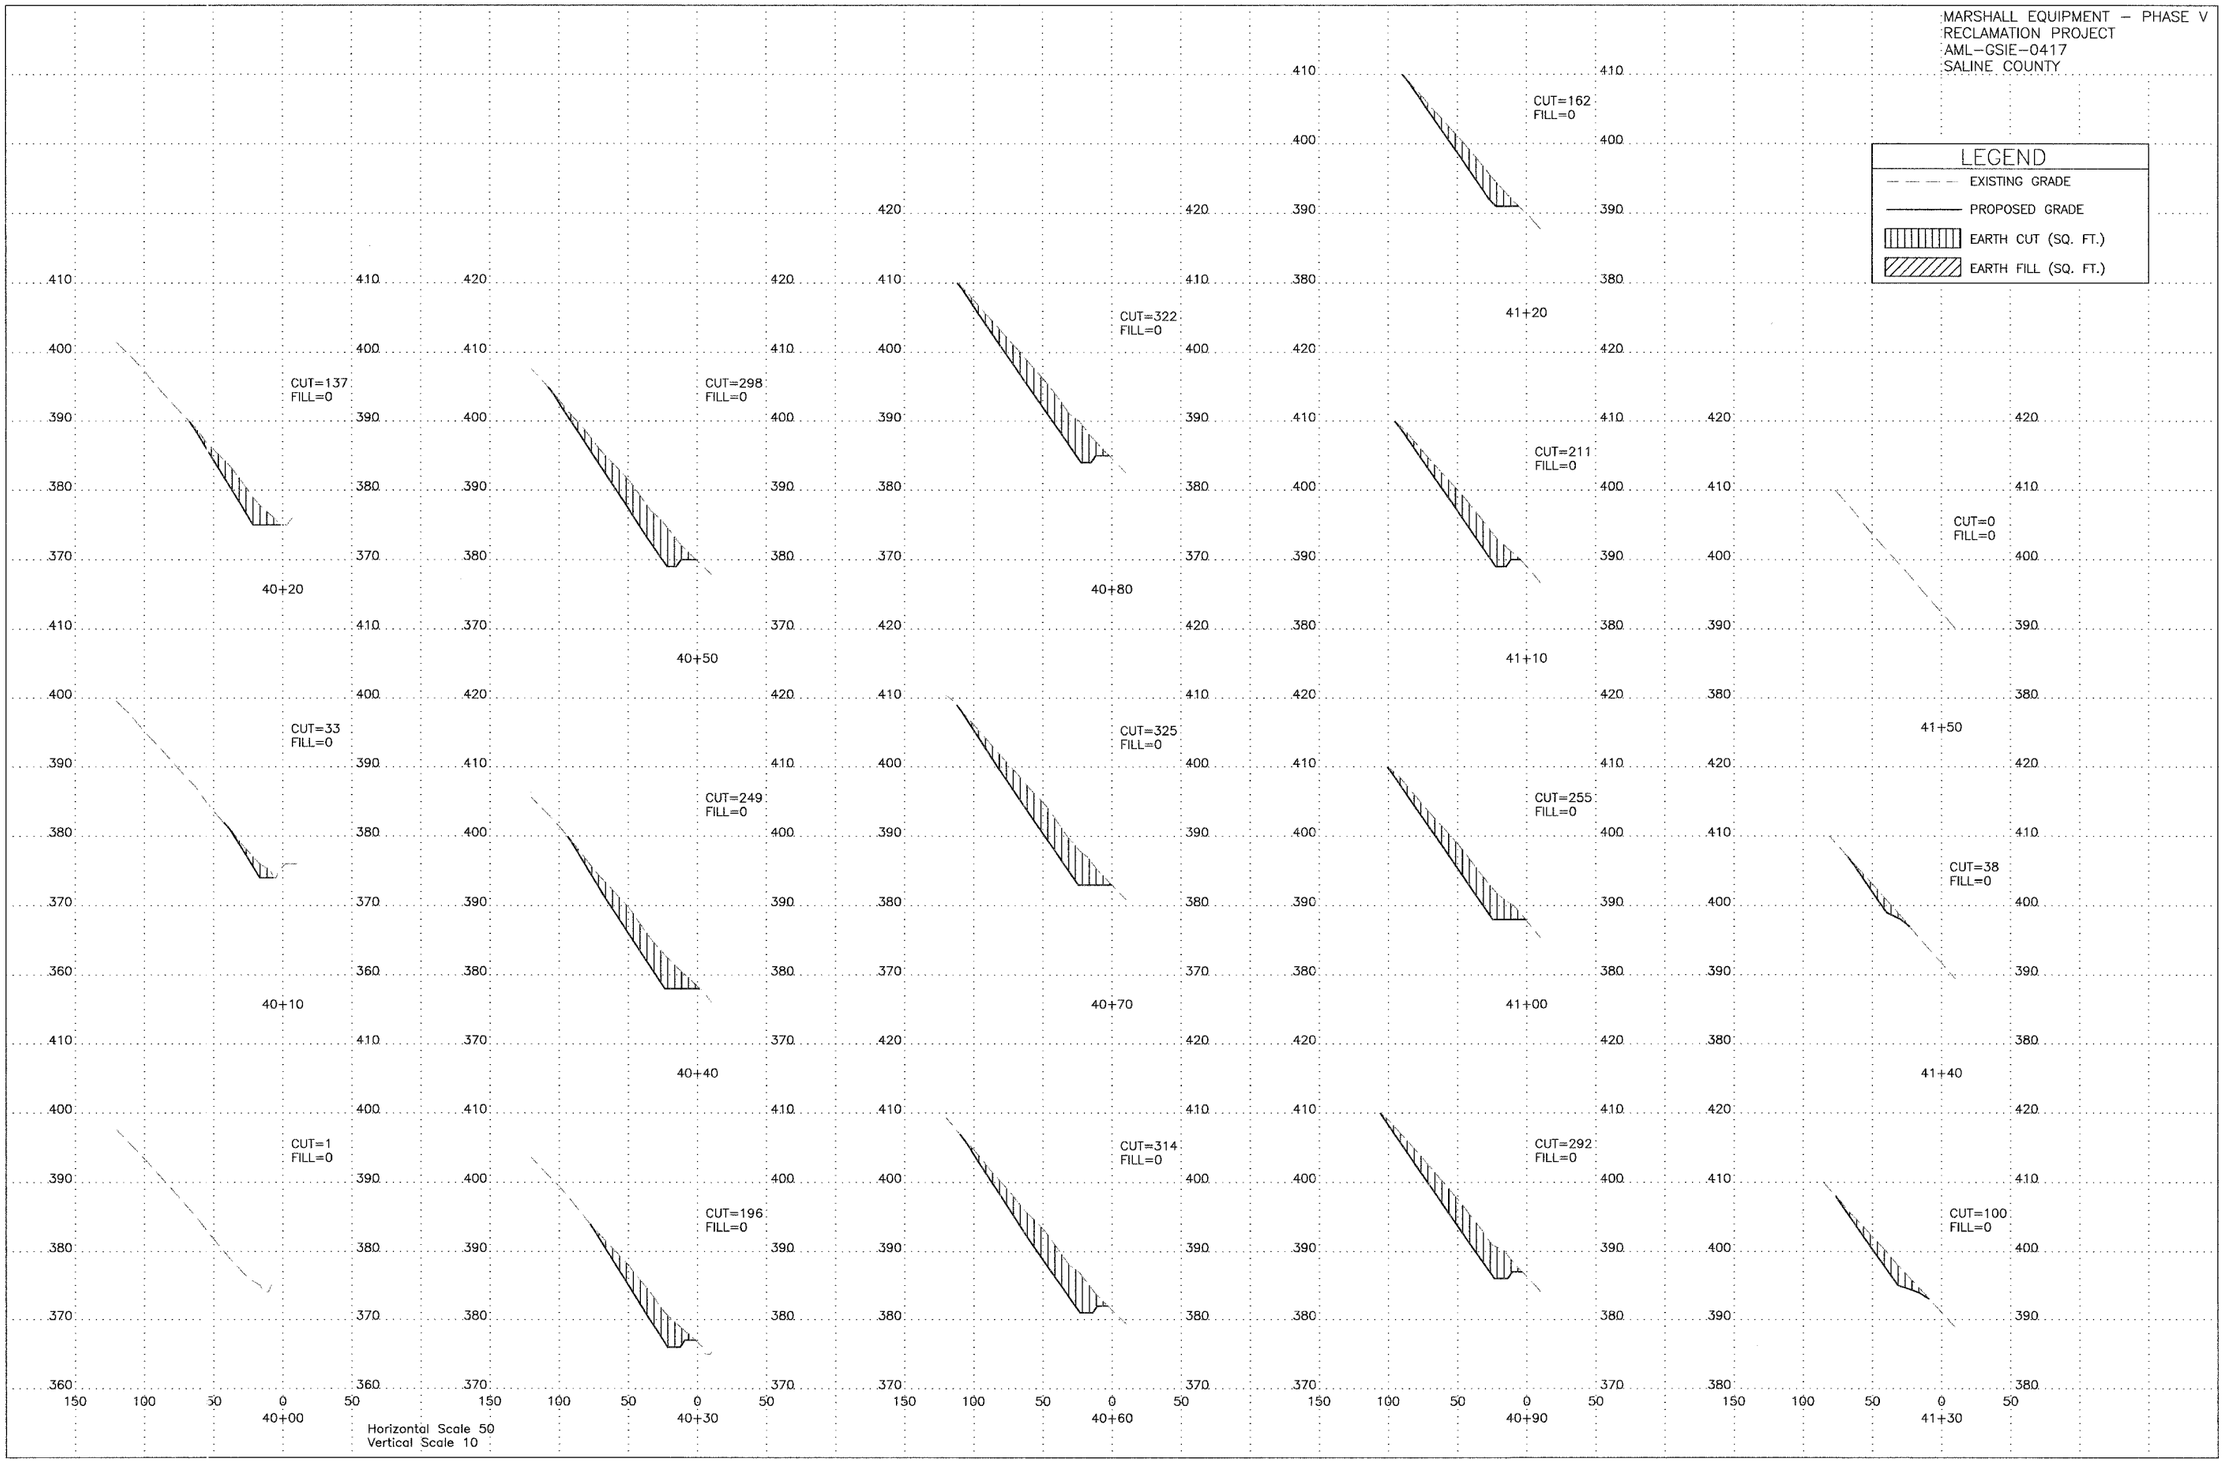

SITE B – SEEP #129 – CHANNEL E – SHEET 21 OF 24