ORIGINAL SURVEY		BY	DATE
	SURVEYED		
	PLOTTED		
NOTE BOOK	TEMPLATE		
	AREAS		
NO.	AREAS CHECKED		

CHRISTOPHER B. BURKE ENGINEERING LTD.
9575 West Higgins Road, Suite 600
Rosemont, Illinois 60018
(847) 823-0500

FINAL SURVEY		BY	DATE
	SURVEYED		
	PLOTTED		
NOTE BOOK	TEMPLATE		
	AREAS		
NO.	AREAS CHECKED		

8/7/2006

N:\Wes1CN\04479\CVIL\Rpt\X4504479HWY.dgn

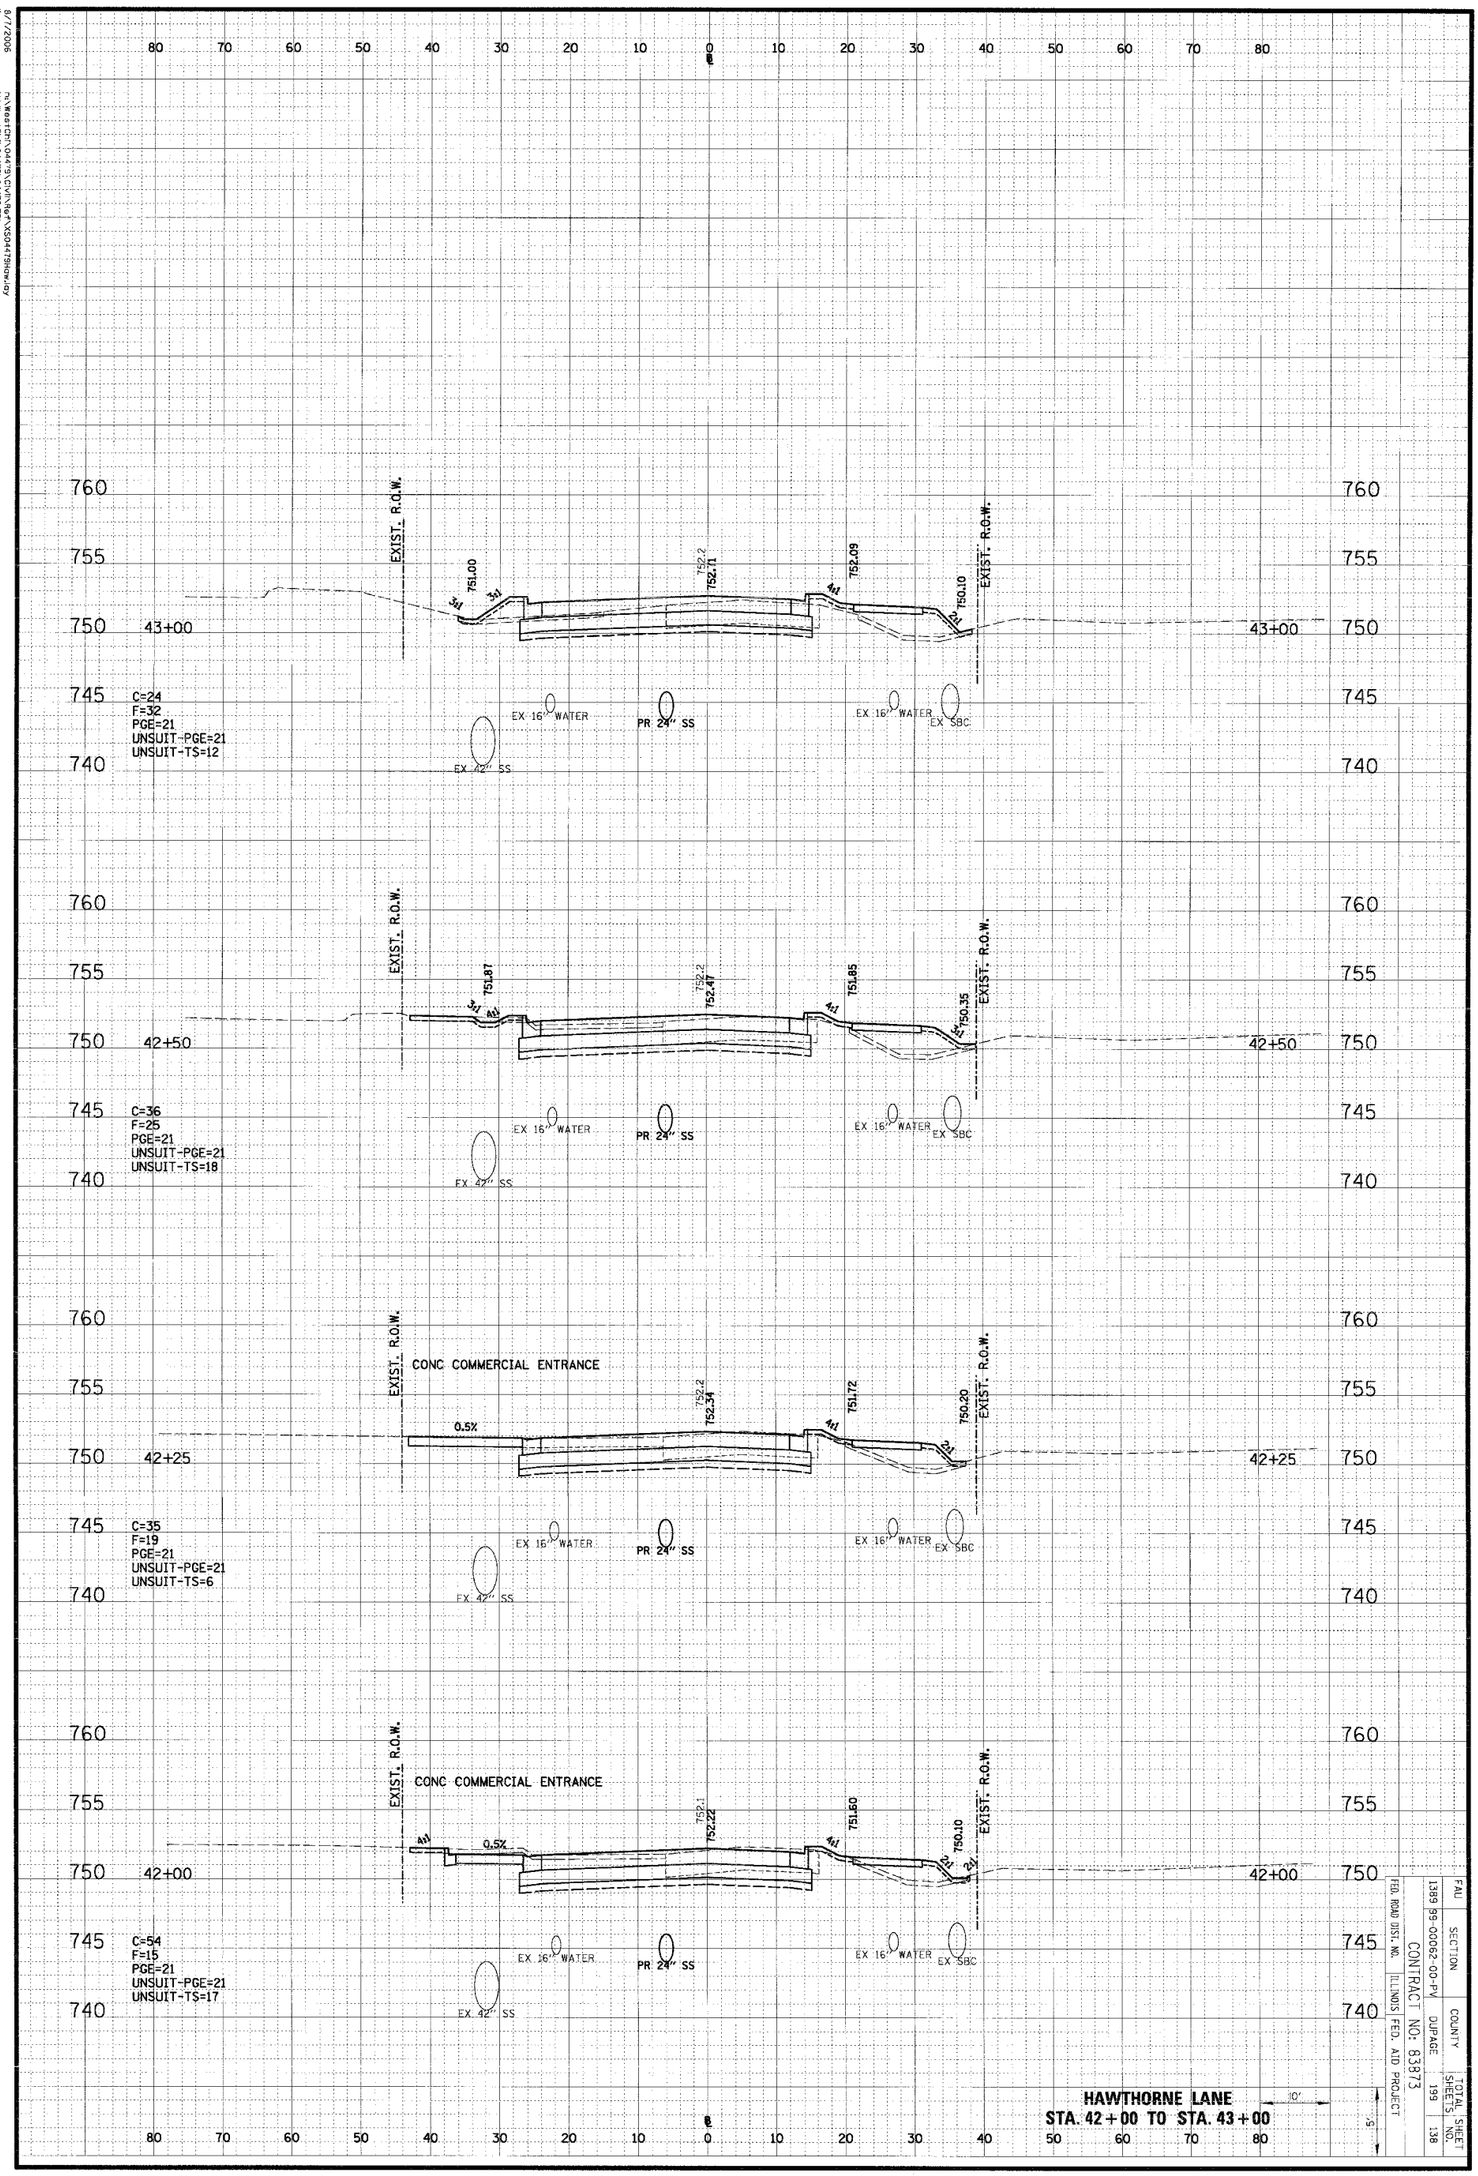

HAWTHORNE LANE
STA. 42+00 TO STA. 43+00

FAU	SECTION	TOTAL SHEET NO.
1389	99-00062-00-PV	
COUNTY	TOTAL SHEETS	
DUPAGE	139	138

CONTRACT NO: 63873
ILLINOIS FED. AID PROJECT
FED. ROAD DIST. NO.