ORIGINAL SURVEY		BY	DATE
NOTE BOOK	SURVEYED		
	PLOTTED		
	TEMPLATE		
	AREAS		
NO.	AREAS CHECKED		

FINAL SURVEY		BY	DATE
NOTE BOOK	SURVEYED		
	PLOTTED		
	TEMPLATE		
	AREAS		
NO.	AREAS CHECKED		

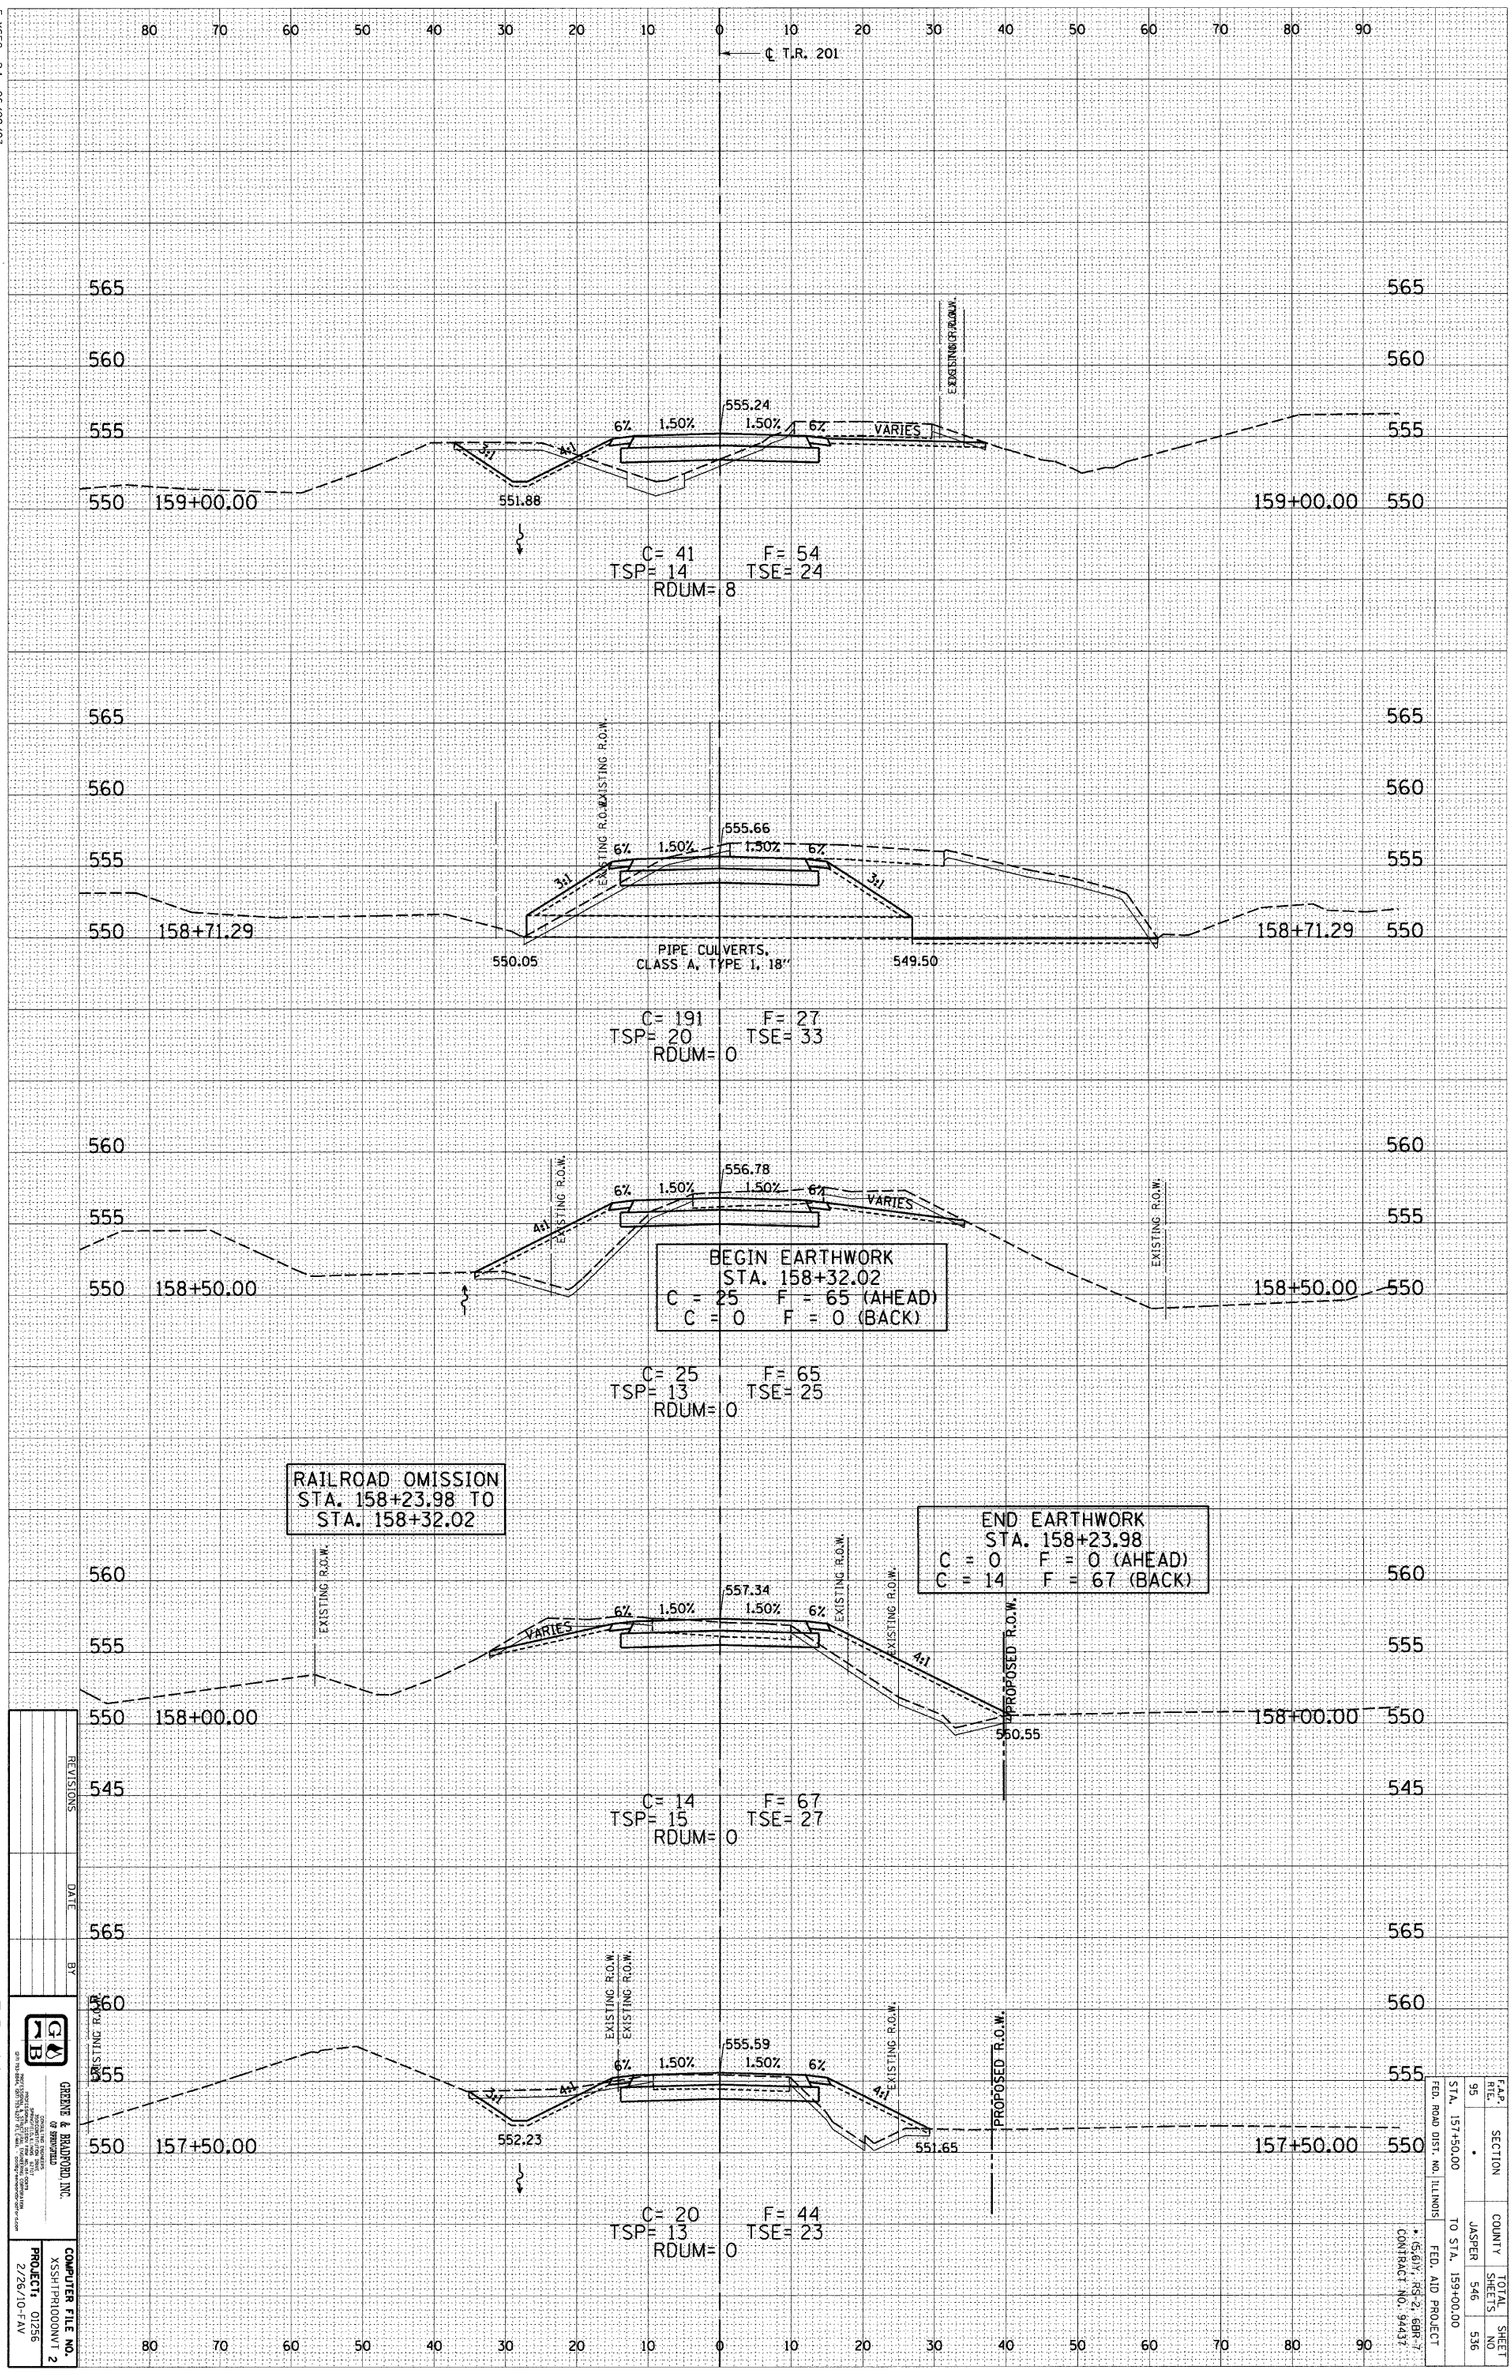

E-XSEC 2:1 06/09/03

REVISIONS	DATE	BY

GREENE & BRADFORD, INC.
OF SPRINGFIELD

COMPUTER FILE NO.
XSSHTPR1000NVT 2
PROJECT: 01256
2/26/10-FAV

T.R. 201 (1000N) JASPER COUNTY

F.A.P. RTE.	SECTION	COUNTY	TOTAL SHEETS	SHEET NO
95	*	JASPER	546	536
STA. 157+50.00		TO STA. 159+00.00		
FED. ROAD DIST. NO. ILLINOIS		FED. AID PROJECT		

* (5,6)Y, RS-2, 6BR-7
CONTRACT NO. 94432