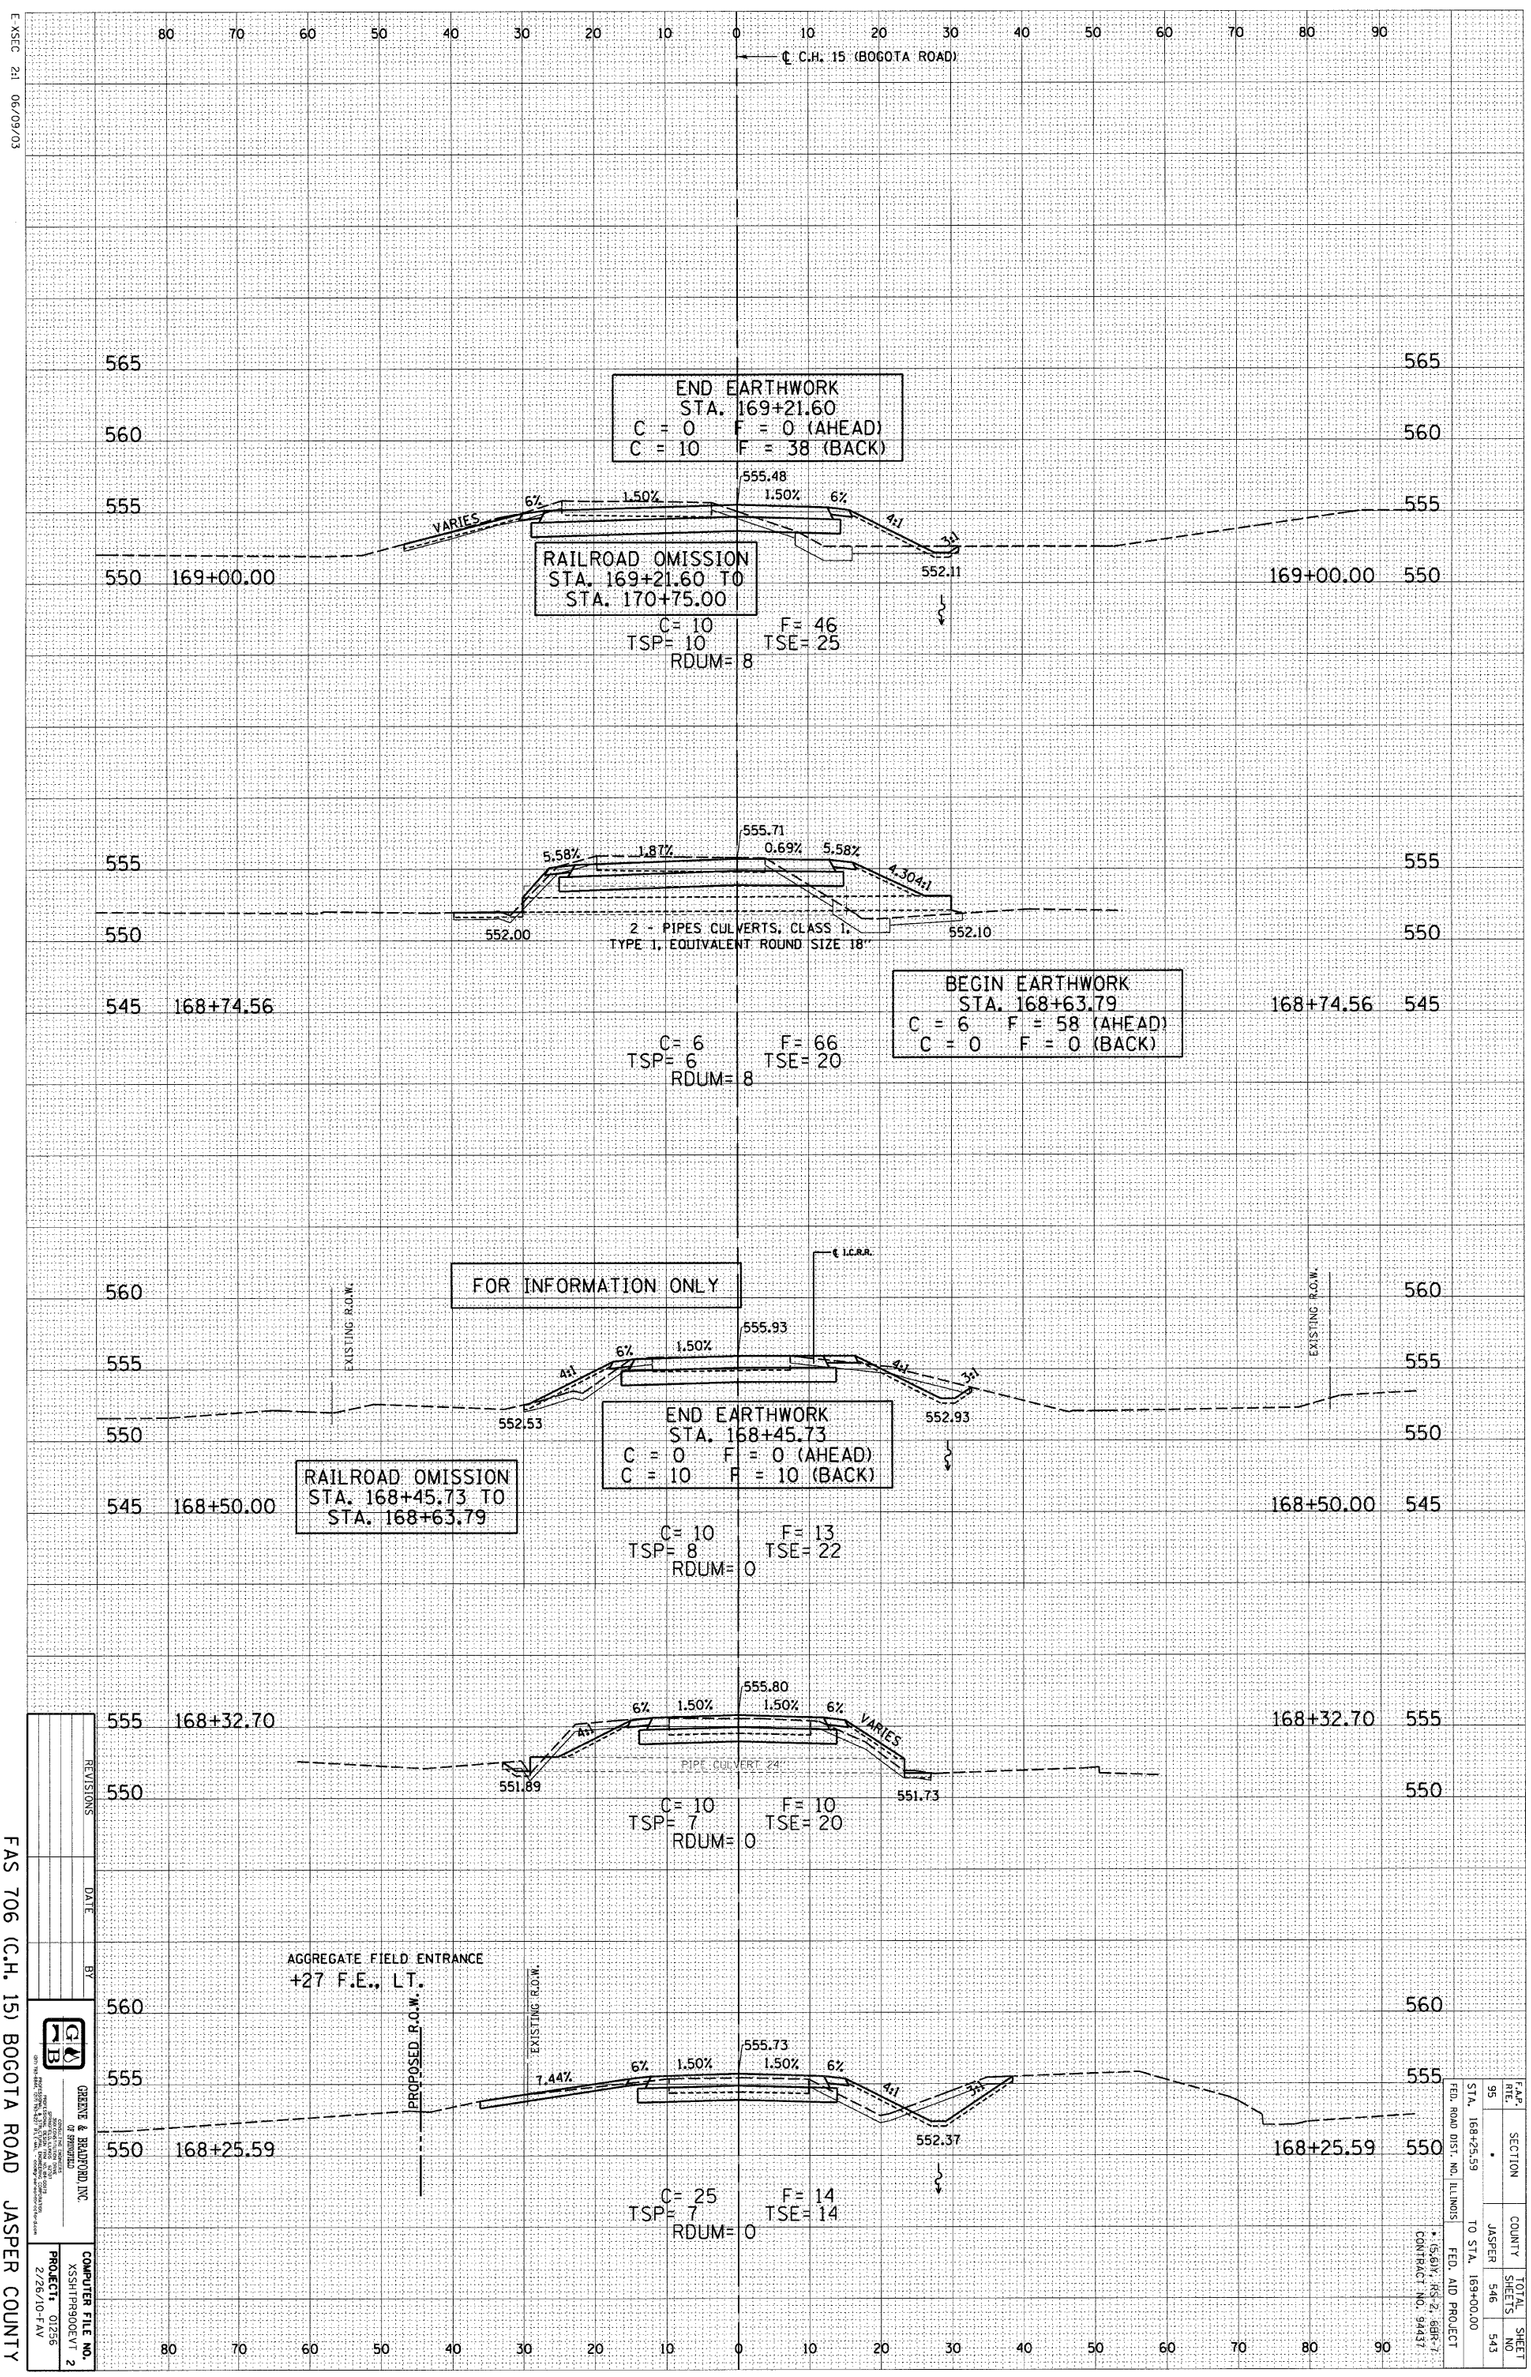

E XSEC 2:1 06/09/03

FAS 706 (C.H. 15) BOGOTA ROAD JASPER COUNTY






REVISIONS — BY, DATE

GREENE & BRADFORD, INC.
GB ENGINEERED

COMPUTER FILE NO. XSSHTPR90DEVT 2
PROJECT: 01256 2/26/10-FAV

SHEET NO. 543
TOTAL SHEETS 546
COUNTY JASPER
SECTION •
FED. ROAD DIST. NO. ILLINOIS
STA. 168+25.59
TO STA. 169+00.00
FED. AID PROJECT • (S-6)Y; IRS-2; 68R-7; CONTRACT NO. 94437
