CONTRACT NO. 64969

| F.A.P RTE. | SECTION | COUNTY | TOTAL SHEETS | SHEET NO. |
|---|---|---|---|---|
| 309 | 16R-2 | WHITESIDE | 547 | 539 |
| STA. 8+25.00 | | TO STA. 8+50.00 | | |
| FED. ROAD DIST. NO. 2 | ILLINOIS | FED. AID PROJECT | | |

160 150 140 130 120 110 100 90 80 70 60 50 40 30 20 10 0 10 20 30 40 50 60 70 80 90 100 110 120 130 140 150 160

665
660
655

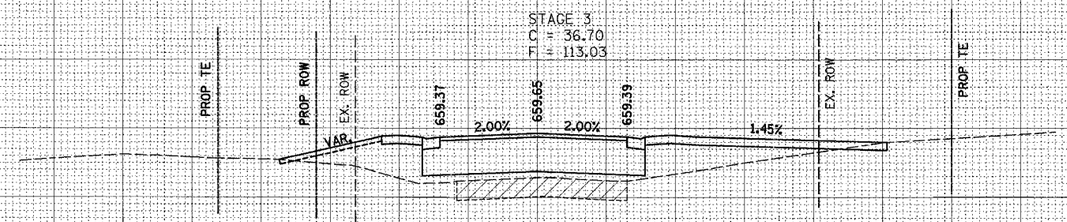


8+50.00

COMMERCIAL ENTRANCE, LT.
STA. 8+29.10

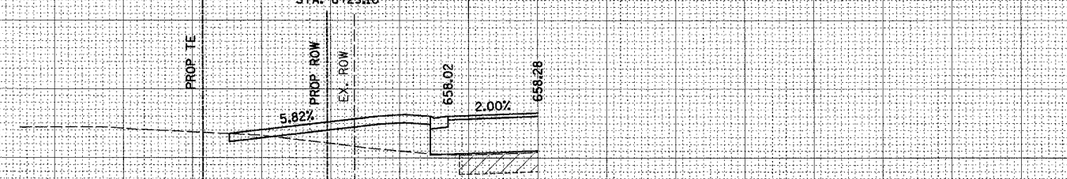


8+29.10

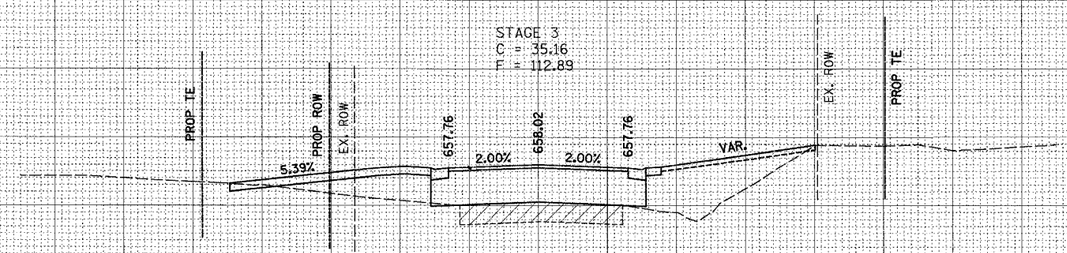


IT SHALL BE THE CONTRACTOR'S RESPONSIBILITY TO ASCERTAIN THE LOCATIONS OF EXISTING WATER MAINS, GAS MAINS, SEWERS, ELECTRIC POWER LINES, TELEPHONE LINES AND OTHER UTILITIES FROM THE UTILITY COMPANIES AND BY FIELD INSPECTION.

8+25.00

160 150 140 130 120 110 100 90 80 70 60 50 40 30 20 10 0 10 20 30 40 50 60 70 80 90 100 110 120 130 140 150 160

**SAWYER RD.**

FINAL SURVEY — NOTE BOOK — NO. — SURVEYED — PLOTTED — TOTAL AC. — AREAS — AREAS CHECKED — BY — DATE

ORIGINAL SURVEY — NOTE BOOK — NO. — SURVEYED — PLOTTED — TOTAL AC. — AREAS — AREAS CHECKED — BY — DATE

PLOT DATE = $DATE$
FILE NAME = $FILE$
PLOT SCALE = $SCALE$
USER NAME = $USER$

XSECSAW.dgn 12/9/2005 2:07:45 PM