G:\AIRPORT\A05T013\PP1.DWG\ 02-01-05

QUAD CITY INTERNATIONAL AIRPORT
RUNWAY 5 EXTENSION – EARTHWORK
ILL. MLI–3496, QU095
SHEET 8 OF 49

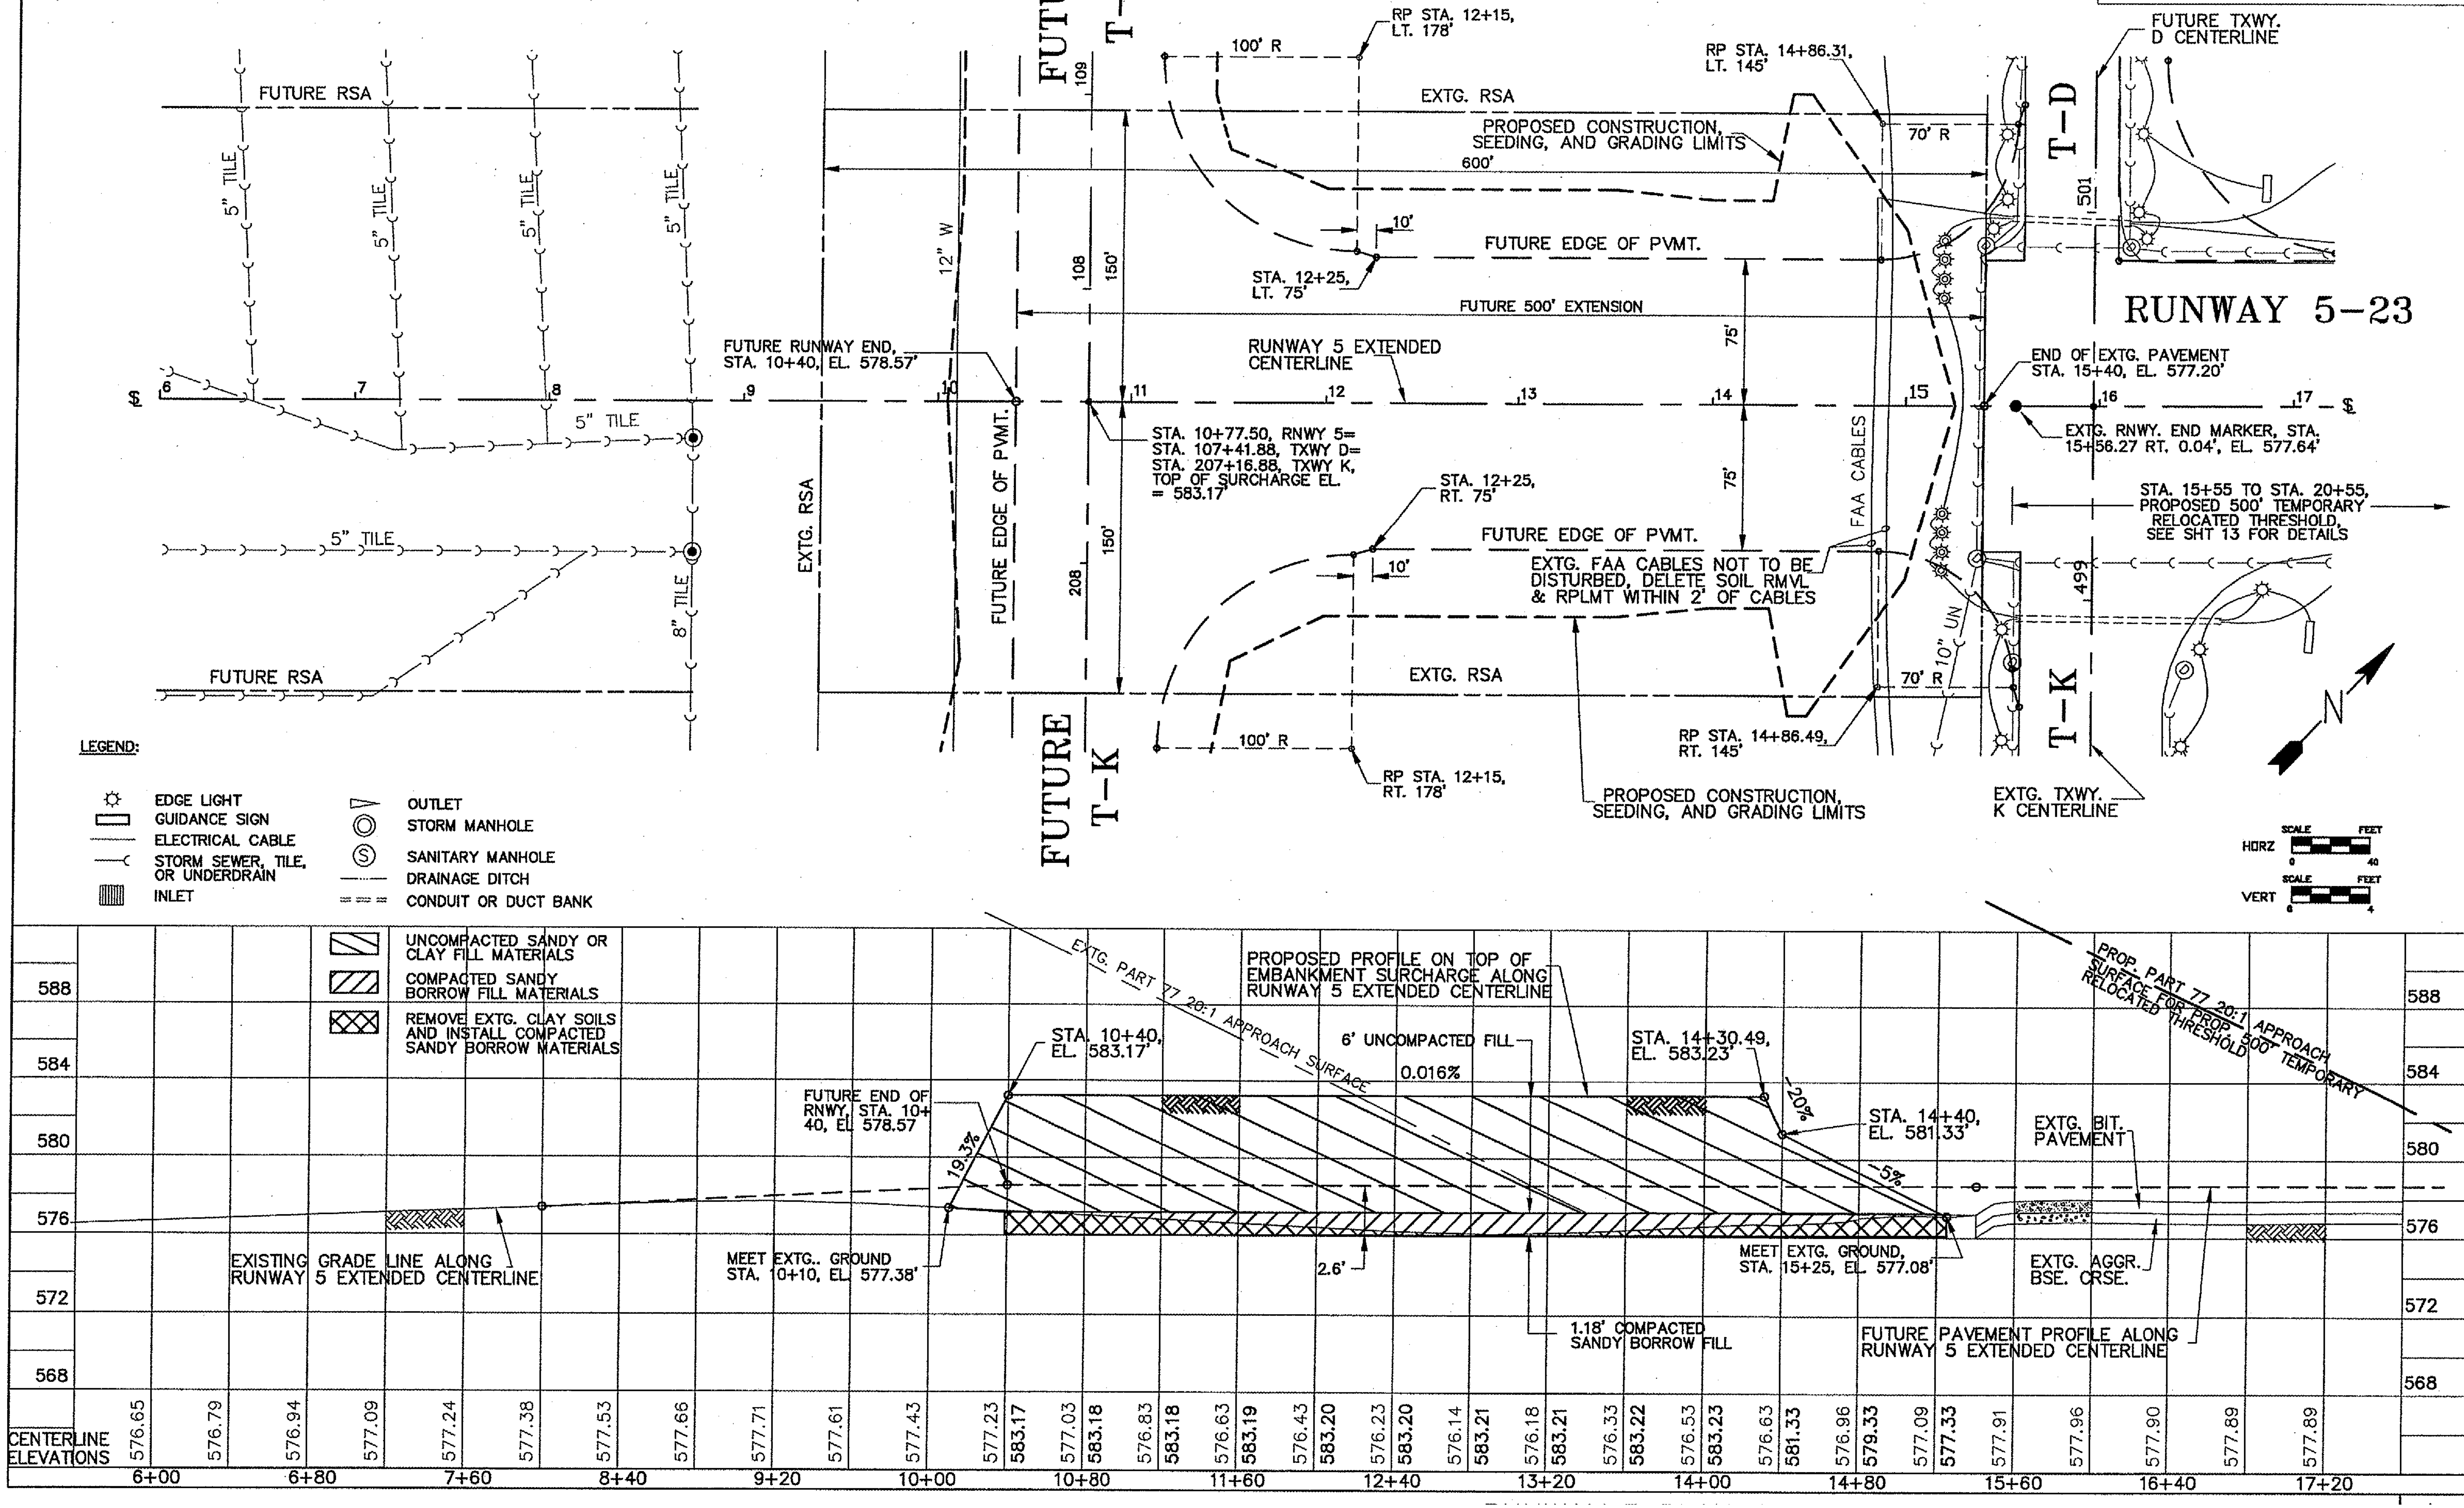

\Airport\A05T013\PP1.dwg, 1/20/2006 4:11:34 PM, jeffm