Section 20, Township 43 North, Range 10 East of the 3rd P.M., Lake County, Illinois

F.A. RTE.	SECTION	COUNTY	TOTAL SHEETS	SHEET NO.
337	19R-1	LAKE	60C	304
	CONTRACT NO: 60997			

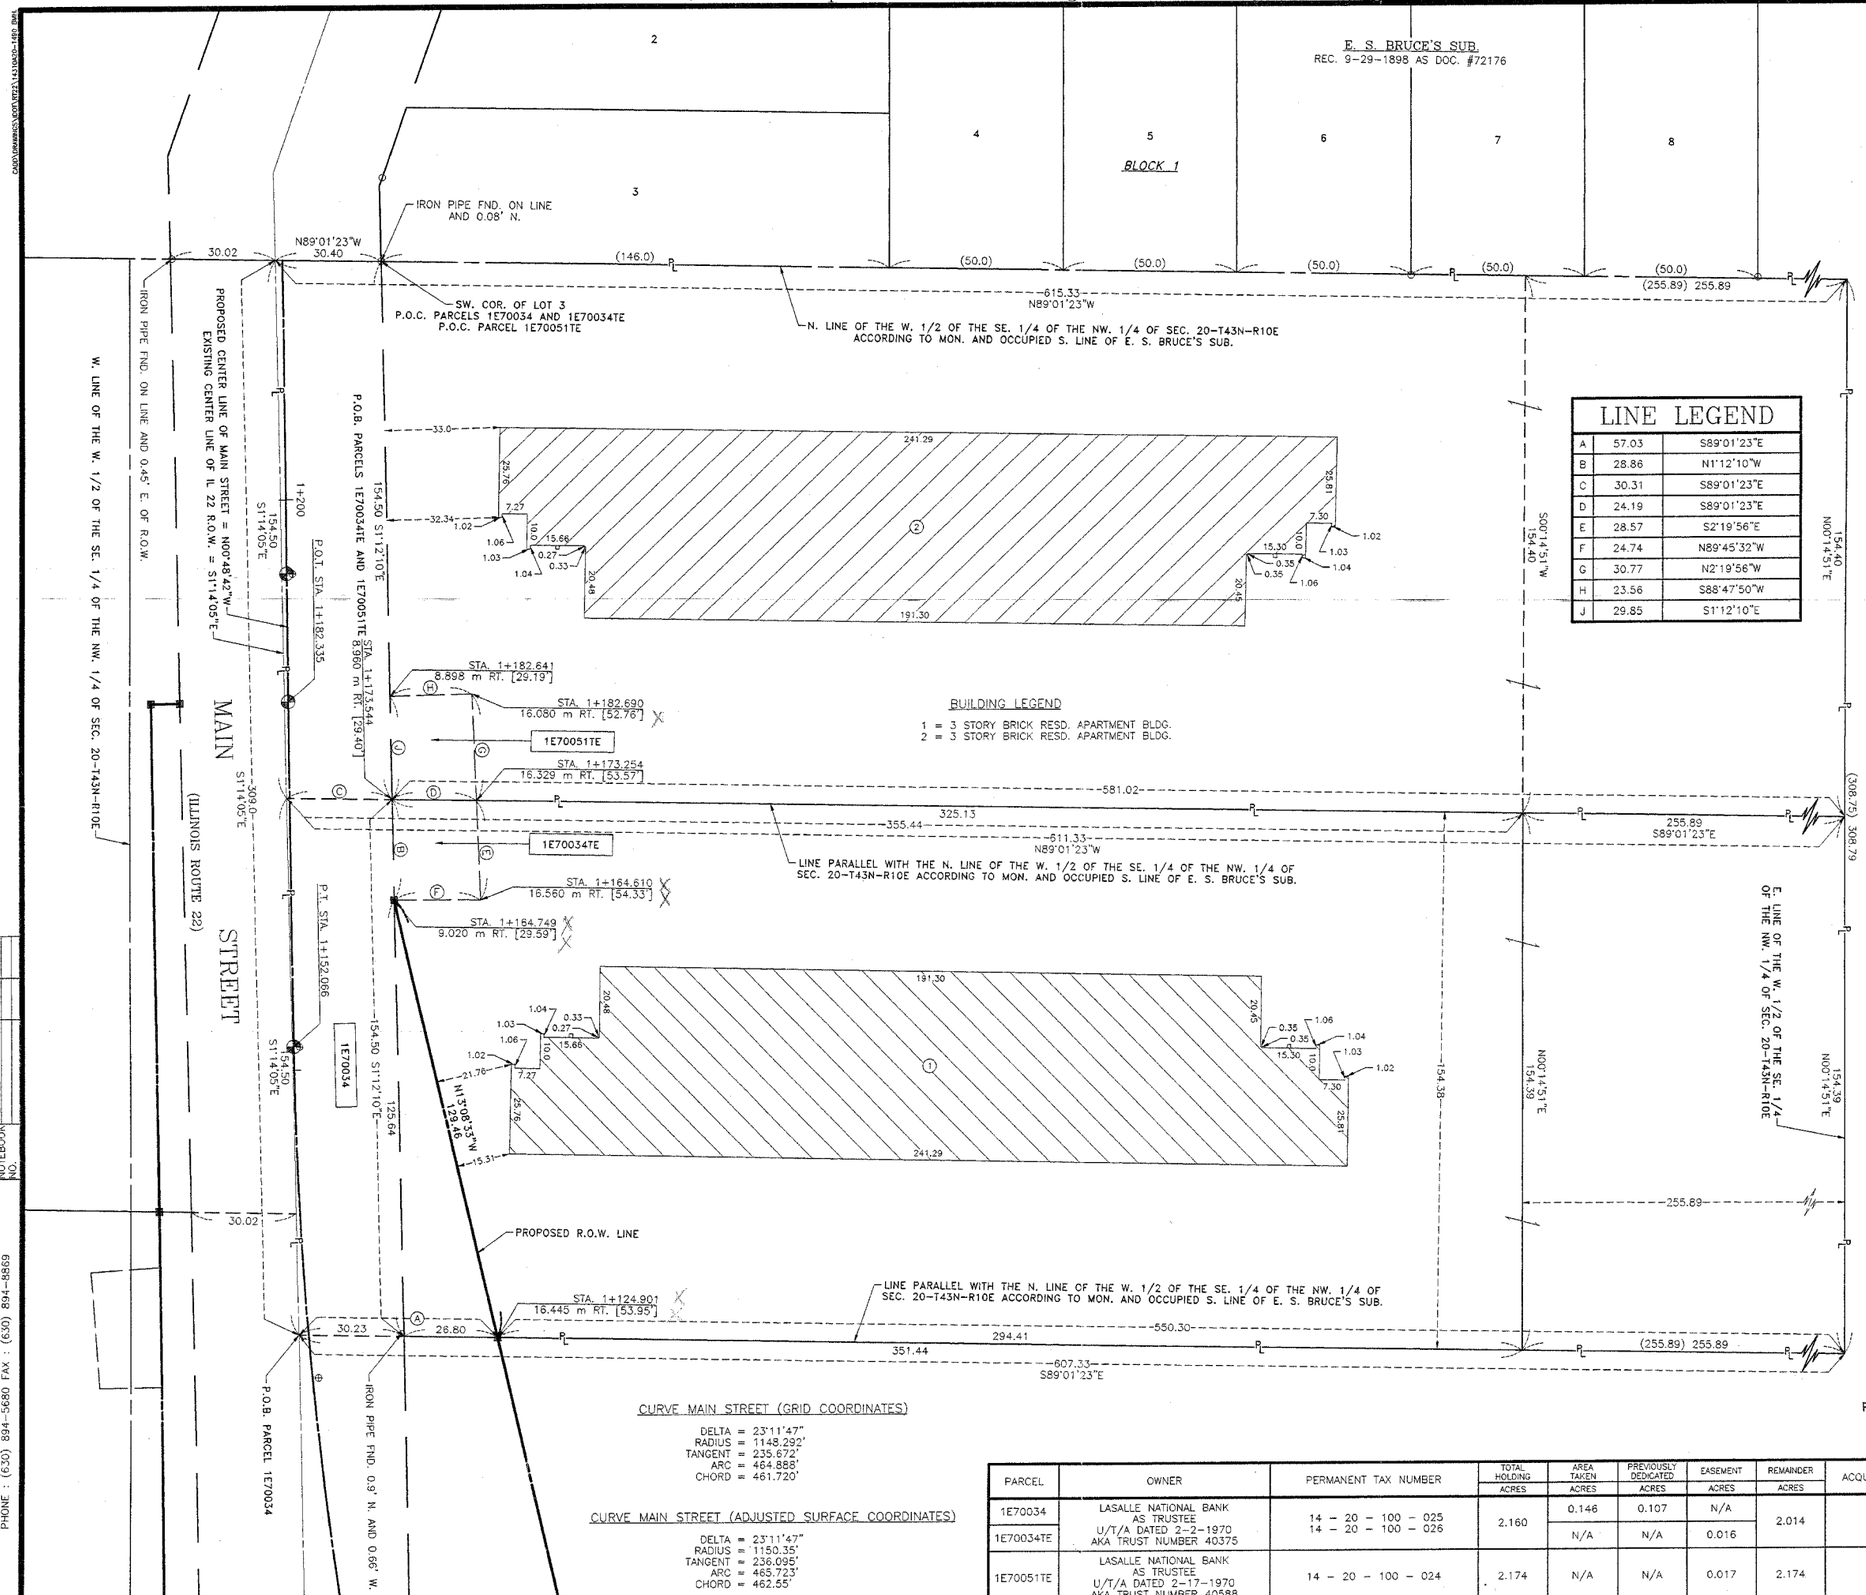

LINE LEGEND

A	57.03	S89°01'23"E
B	28.86	N1°12'10"W
C	30.31	S89°01'23"E
D	24.19	S89°01'23"E
E	28.57	S2°19'56"E
F	24.74	N89°45'32"W
G	30.77	N2°19'56"W
H	23.56	S88°47'50"W
J	29.85	S1°12'10"E

LEGEND

- SECTION LINE
- QUARTER SECTION LINE
- QUARTER, QUARTER SECTION LINE
- PLATTED LOT LINE
- PROPERTY (DEED) LINE
- APPARENT PROPERTY LINE
- CENTER LINE
- EXISTING RIGHT-OF-WAY LINE
- PROPOSED RIGHT-OF-WAY LINE
- PROPOSED EASEMENT
- 129.32' MEASURED DIMENSION
- 129.32' (COMP) COMPUTED DIMENSION
- (129.32') RECORD DATA
- EXISTING BUILDING
- SECTION CORNER
- QUARTER SECTION CORNER
- ○ IRON PIPE OR ROD FOUND
- ⊕ P.K. NAIL FOUND OR SET
- \+ CUT CROSS FOUND OR SET
- ● 5/8" REBAR SET
- ● T1 T2 T3 THESE STAKES REFERENCE FOUND OR SET MONUMENTATION. SET 5/8 INCH IRON ROD FLUSH WITH GROUND TO TIE FOUND IRON STAKE. IDENTIFIED BY COLORED PLASTIC CAP BEARING SURVEYORS REGISTRATION NUMBER.
- ● BT1 BT2 BT3 THESE STAKES, IN CULTIVATED AREAS, REFERENCE FOUND OR SET MONUMENTATION. BURIED 5/8 INCH IRON ROD 20 INCHES BELOW GROUND TO TIE FOUND IRON STAKE. IDENTIFIED BY COLORED PLASTIC CAP BEARING SURVEYORS REGISTRATION NUMBER.
- ▩ STAKING OF PROPOSED RIGHT-OF-WAY. SET DIVISION OF HIGHWAYS SURVEY MARKER TO MONUMENT THE POSITION SHOWN. IDENTIFIED BY INSCRIPTION DATA AND SURVEYORS REGISTRATION NUMBER.
- ▩ M STAKING OR PROPOSED RIGHT-OF-WAY IN CULTIVATED AREAS. BURIED 5/8 INCH METAL ROD 20 INCHES BELOW GROUND TO MARK FUTURE SURVEY MARKER POSITION. IDENTIFIED BY COLORED PLASTIC CAP BEARING SURVEYORS REGISTRATION NUMBER.
- ⊕ PERMANENT SURVEY MARKER, I.D.O.T. STD. 2135 (TO BE SET BY OTHERS)
- □ RIGHT-OF-WAY STAKING PROPOSED TO BE SET

STATE OF ILLINOIS
S.S.
COUNTY OF DUPAGE

THIS IS TO CERTIFY THAT I, DOMINIC J. MARCHESE, AN ILLINOIS PROFESSIONAL LAND SURVEYOR, HAVE SURVEYED THE PLAT OF HIGHWAYS SHOWN HEREON BETWEEN SECTION 19, TOWNSHIP 43 NORTH, RANGE 10 EAST, AND SECTION 20, TOWNSHIP 43 NORTH, RANGE 10 EAST OF THE THIRD PRINCIPAL MERIDIAN, LAKE COUNTY; THAT THE SURVEY IS TRUE AND COMPLETE AS SHOWN TO THE BEST OF MY KNOWLEDGE AND BELIEF; THAT THE PLAT CORRECTLY REPRESENTS SAID SURVEY. THAT ALL MONUMENTS FOUND AND ESTABLISHED ARE OF PERMANENT QUALITY AND OCCUPY THE POSITIONS SHOWN THEREON AND THAT THE MONUMENTS ARE SUFFICIENT TO ENABLE THE SURVEY TO BE RETRACED. MADE FOR THE DEPARTMENT OF TRANSPORTATION, STATE OF ILLINOIS.

DATED AT ROSELLE, ILLINOIS, THIS 15th DAY OF MAY, 2003 A.D.

DOMINIC J. MARCHESE 2335 PROFESSIONAL LAND SURVEYOR STATE OF ILLINOIS ROSELLE, IL

Dominic J. Marchese
ILLINOIS REGISTERED PROFESSIONAL LAND SURVEYOR NO. 2335
MY LICENSE EXPIRES ON NOVEMBER 30, 2004

COORDINATE VALUES

COORDINATES AND BEARINGS ARE REFERENCED TO THE ILLINOIS STATE PLANE COORDINATE GRID SYSTEM NAD 83 EAST ZONE AT FOUND GEODETIC CONTROL SURVEY MONUMENTS. ALL COORDINATES SHOWN HEREON ARE GROUND POSITIONS.

COORDINATE SCHEDULE

STATION	OFFSET	COORDINATES
1+124.901	16.445 m RT.	2013143.1226 N – 1048503.2793 E
1+152.066	0.000 m	2013227.1632 N – 1048444.8424 E
1+164.749	9.020 m RT.	2013269.1875 N – 1048473.8444 E
1+182.335	0.000 m	2013326.4607 N – 1048443.4357 E

NOTE : STATION AND OFFSET SHOWN HEREON INDICATES STATIONING ALONG MAIN STREET.

RECEIVED
MAY 19 2003
PLATS & LEGALS

CURVE MAIN STREET (GRID COORDINATES)

DELTA = 23°11'47"
RADIUS = 1148.292'
TANGENT = 235.672'
ARC = 464.888'
CHORD = 461.720'

CURVE MAIN STREET (ADJUSTED SURFACE COORDINATES)

DELTA = 23°11'47"
RADIUS = 1150.35'
TANGENT = 236.095'
ARC = 465.723'
CHORD = 462.55'

PARCEL	OWNER	PERMANENT TAX NUMBER	TOTAL HOLDING ACRES	AREA TAKEN ACRES	PREVIOUSLY DEDICATED ACRES	EASEMENT ACRES	REMAINDER ACRES	ACQUIRED BY
1E70034	LASALLE NATIONAL BANK AS TRUSTEE U/T/A DATED 2-2-1970 AKA TRUST NUMBER 40375	14 – 20 – 100 – 025 14 – 20 – 100 – 026	2.160	0.146	0.107	N/A	2.014	
1E70034TE				N/A	N/A	0.016		
1E70051TE	LASALLE NATIONAL BANK AS TRUSTEE U/T/A DATED 2-17-1970 AKA TRUST NUMBER 40588	14 – 20 – 100 – 024	2.174	N/A	N/A	0.017	2.174	

PLAT OF HIGHWAYS
STATE OF ILLINOIS
DEPARTMENT OF TRANSPORTATION
F.A.P. 337 (IL 22)

SECTION : LAKE COUNTY
PROJECT : JOB NO.: R-91-008-01
STATION : 1+124.901 TO STATION : 1+182.690
SCALE : 1 INCH = 20 FEET SHEET : A20 of A37

BUREAU OF LAND ACQUISITION
201 WEST CENTER COURT
SCHAUMBURG, ILLINOIS 60196-1096

R.O.W. PLAT	BY	DATE
MADE	DMM	8-02
CHECKED	DMM	11-02
REVISED		
NOTEBOOK NO.		

Marchese and Sons, Inc.
NUMBER 184-002782
land – marine – construction surveys
10 MONACO DRIVE, ROSELLE IL 60172
PHONE : (630) 894-5680 FAX : (630) 894-8869

ORDER NO: 01-14310 ROUTE : F.A.P. 337 (IL 22) SECTION COUNTY : LAKE JOB NO. : R-91-008-01 RECORDING : RECORDED ON AS DOCUMENT NO.